CALC. BY: DATE:	LAKE/ASHTABULA COUNTY LAK/ATB-20-24.89/0.00 R/W ONLY		OHIO
CHK,D BY: DATE:			F.H.W.A. REGION 5
FEDERAL PROJECT		STATE PROJECT	

84

NOTE:
EXISTING RIGHT OF WAY LOCATION AND WIDTH DETERMINED FROM:
- PRIOR RIGHT OF WAY PLAN, DATED 1940.
- SURVEY BY: WESTERN RESERVE ENGINEERING & SURVEYING CO., 1992

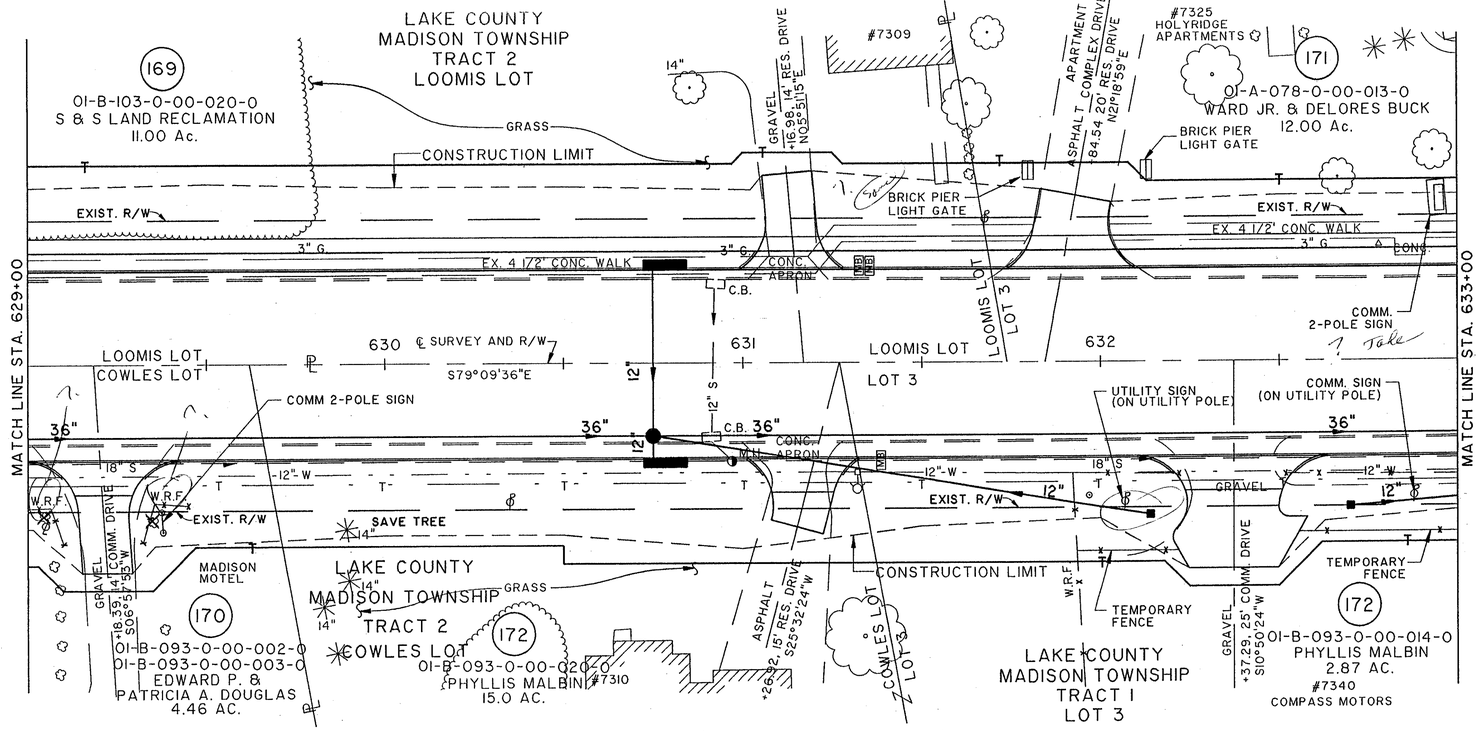

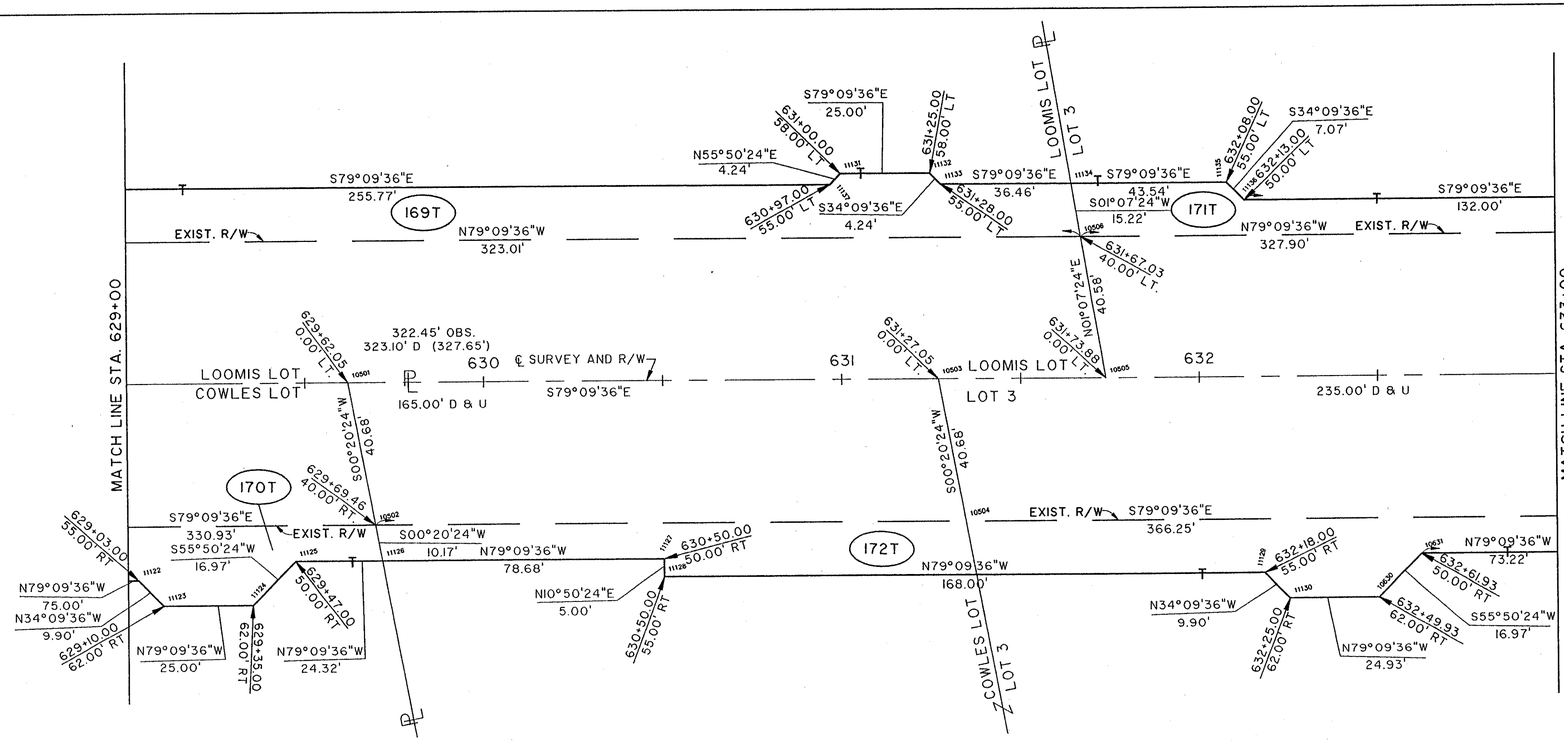

COMPLETION DATE:

REV.	DATE	DESCRIPTION

RIGHT-OF-WAY PLAN U.S. 20 STA. 629+00 TO STA. 633+00

Filename : K:/KDL1/0007/9975/STRUCT/99755560
Plot Scale : 1=4
Drawn By/Date : KDK / 02-25-94 (12)