CALC. BY: DATE:	LAKE/ASHTABULA COUNTY LAK/ATB-20-24.89/0.00 R/W ONLY		OHIO
CHK,D BY: DATE:			F.H.W.A. REGION 5
FEDERAL PROJECT		STATE PROJECT	

94

NOTE:
EXISTING RIGHT OF WAY LOCATION AND WIDTH DETERMINED FROM:
- PRIOR RIGHT OF WAY PLAN, DATED 1940.
- SURVEY BY: WESTERN RESERVE ENGINEERING & SURVEYING CO., 1992

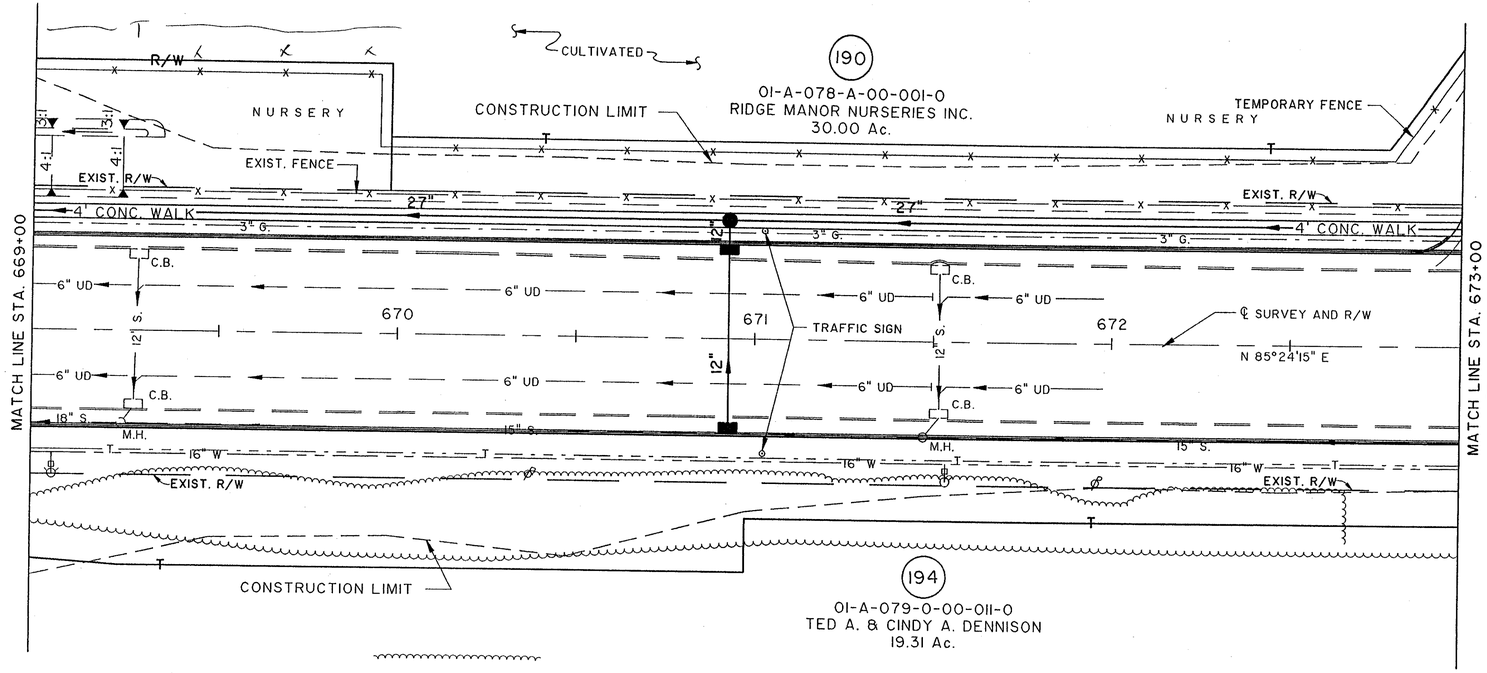

LAKE COUNTY
MADISON TOWNSHIP
TRACT I
LOT 4

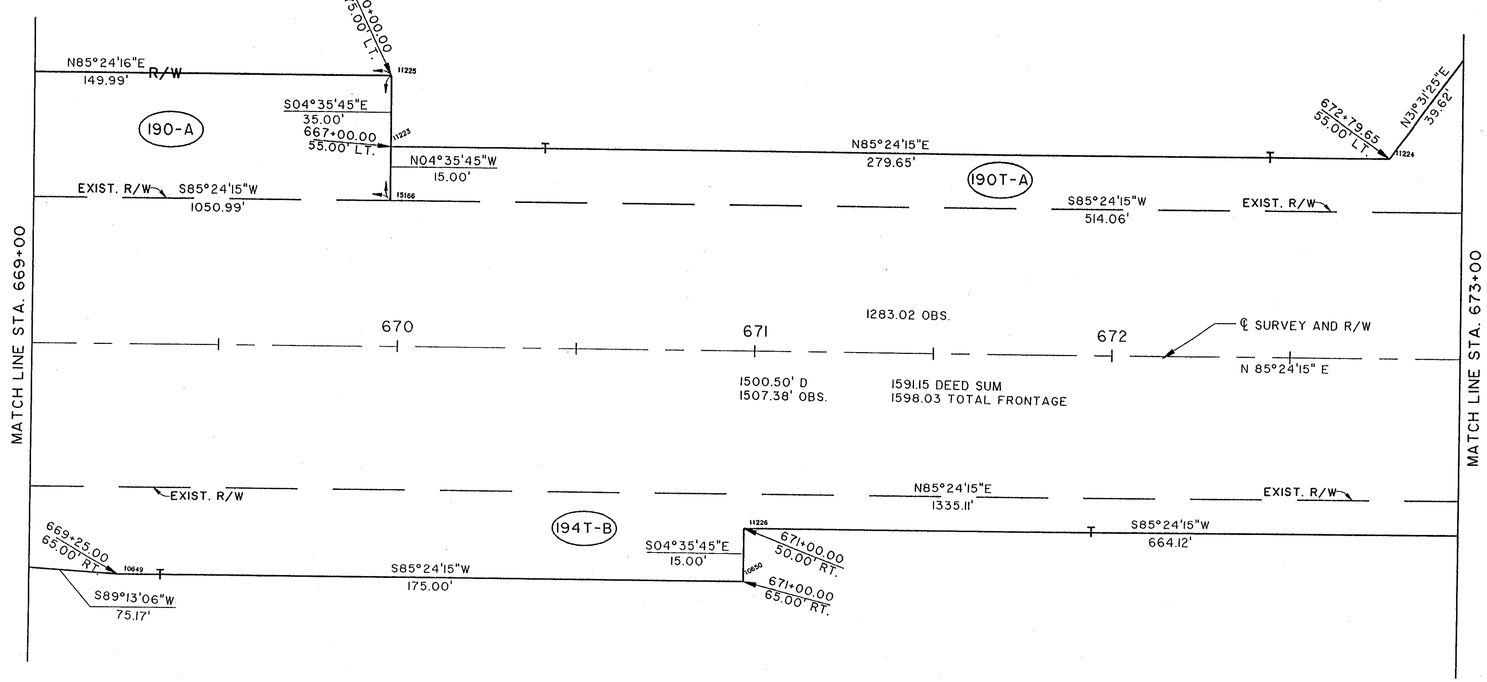

NORTH RIDGE ROAD (U.S. 20)

COMPLETION DATE:

REV.	DATE	DESCRIPTION

STA. 669+00 TO STA. 673+00

Filename : K:\ODOT\0007\99375\STRUCT\99375670
Plan Scale : 1=1
Drawn By/Date : RDK / 03-02-94 (15)