CALC. BY: DATE:	LAKE/ASHTABULA COUNTY LAK/ATB-20-24.89/0.00 R/W ONLY	OHIO
CHK,D BY: DATE:		F.H.W.A. REGION 5
FEDERAL PROJECT	STATE PROJECT	

100

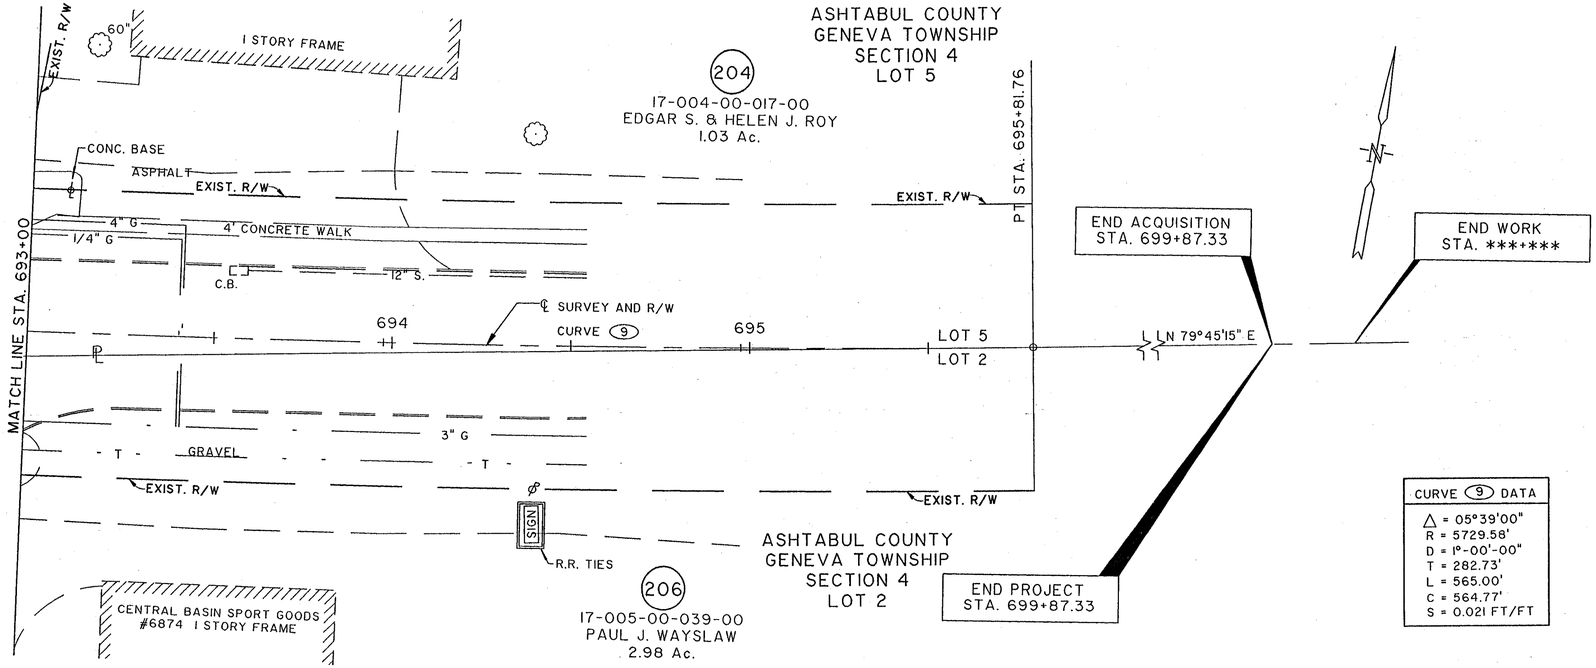

NOTE:
EXISTING RIGHT OF WAY LOCATION
AND WIDTH DETERMINED FROM:
- PRIOR RIGHT OF WAY PLAN, DATED 1940.
- SURVEY BY: WESTERN RESERVE ENGINEERING & SURVEYING CO., 1992

CURVE 9 DATA
Δ = 05°39'00"
R = 5729.58'
D = 1°-00'-00"
T = 282.73'
L = 565.00'
C = 564.77'
S = 0.021 FT/FT

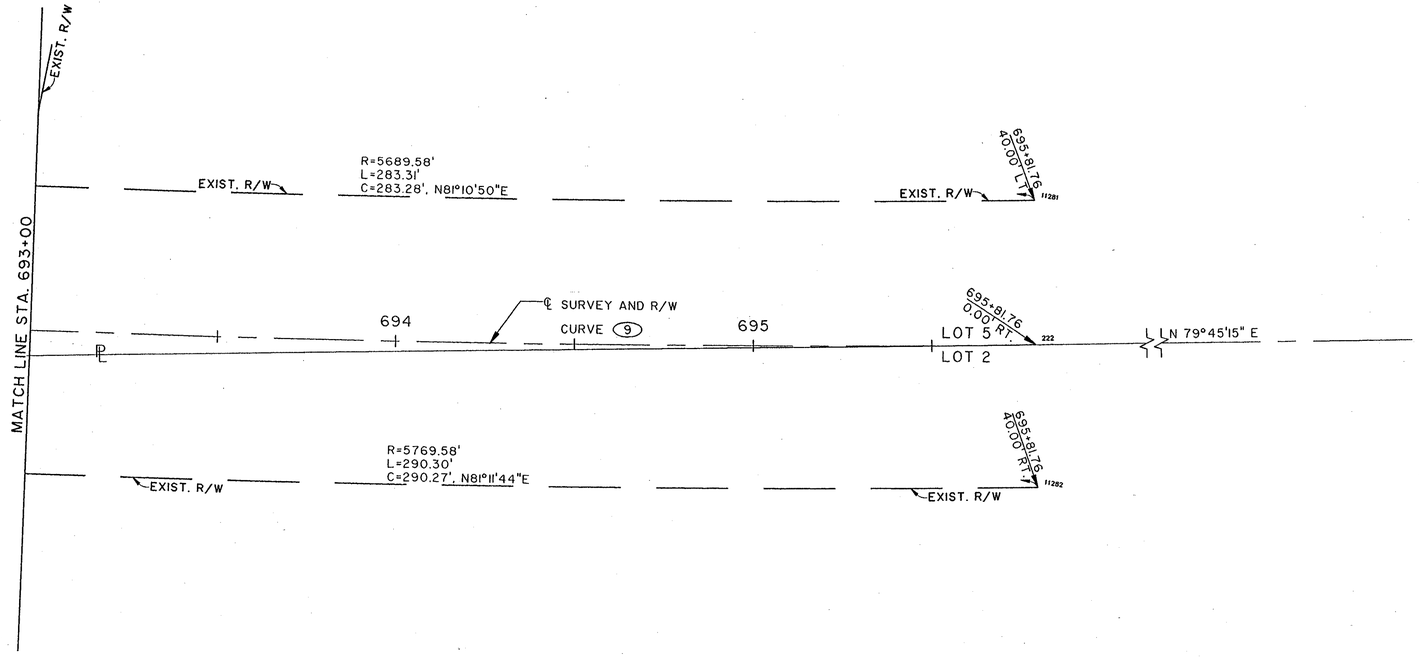

COMPLETION DATE:

REV.	DATE	DESCRIPTION

NORHT RIDGE ROAD (U.S. 20)

RIGHT OF WAY PLAN STA. 693+00 TO STA. 695+81.76

Filename : K:/VOL1/ODOT/9975/STRUCT/99755676
Plot Scale : 1"=4'
Drawn By/Date : RCK / 03-03-94 (16:)