CALC. BY: DATE:	LAKE/ASHTABULA COUNTY LAK/ATB-20-24.89/0.00 R/W ONLY		OHIO
CHK,D BY: DATE:			F.H.W.A. REGION 5
FEDERAL PROJECT		STATE PROJECT	

104

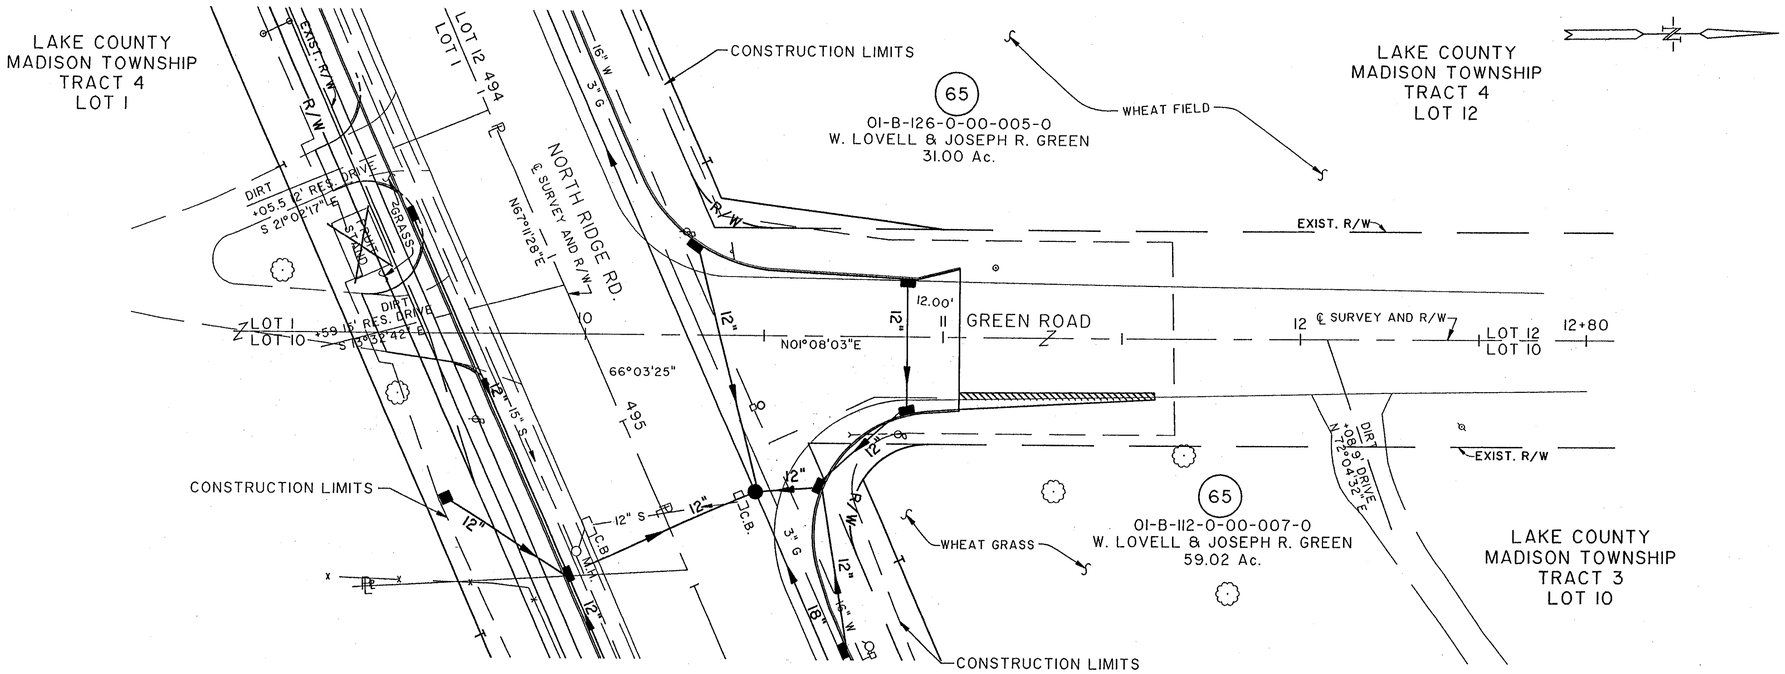

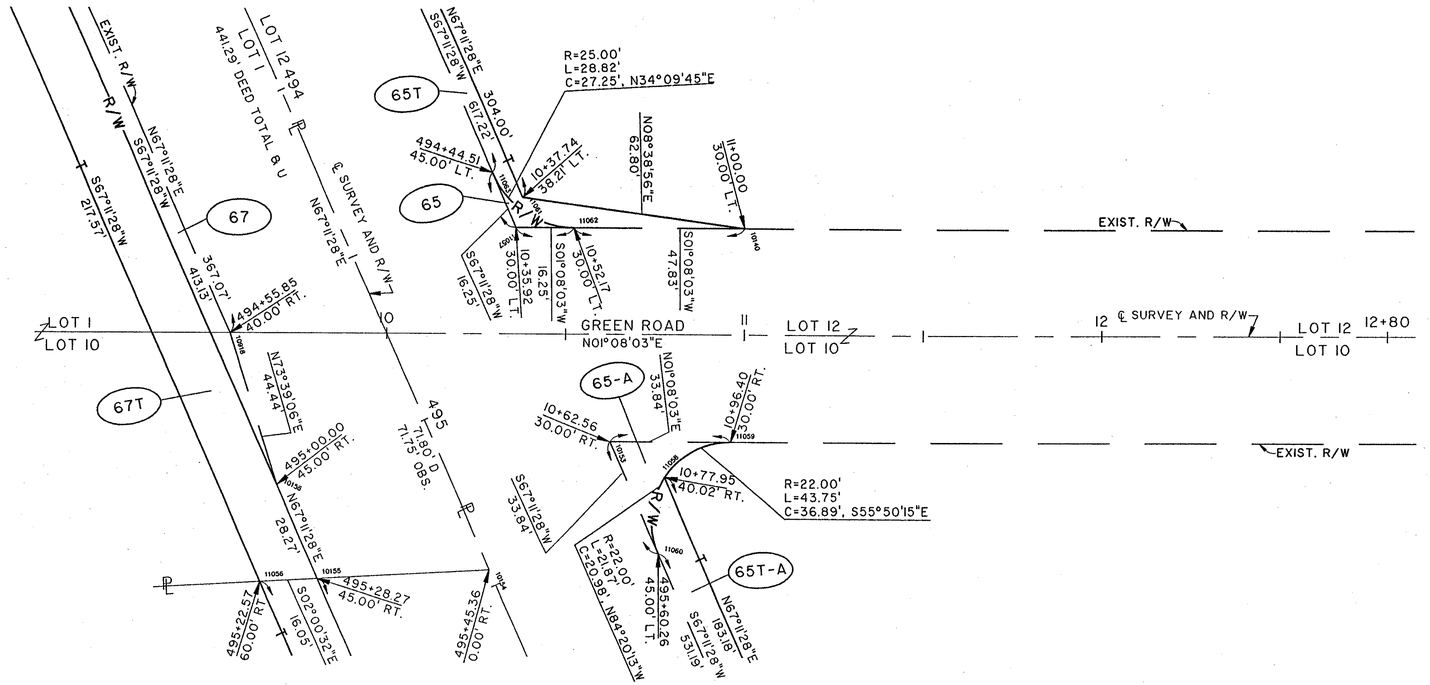

Filename : K:/VOL1/0007/9875/STRUCT/9875S838
Prop. Seq.
Date: 10/30/2006 2N / 03-03-94 (16)

COMPLETION DATE:

REV.	DATE	DESCRIPTION

GREEN RD. (CR 13)

RIGHT OF WAY PLAN STA. 10+00 TO STA. 12+80