CALC. BY: DATE:	LAKE/ASHTABULA COUNTY LAK/ATB-20-24.89/0.00 R/W ONLY	OHIO
CHK.D BY: DATE:		F.H.W.A. REGION 5
FEDERAL PROJECT	STATE PROJECT	108

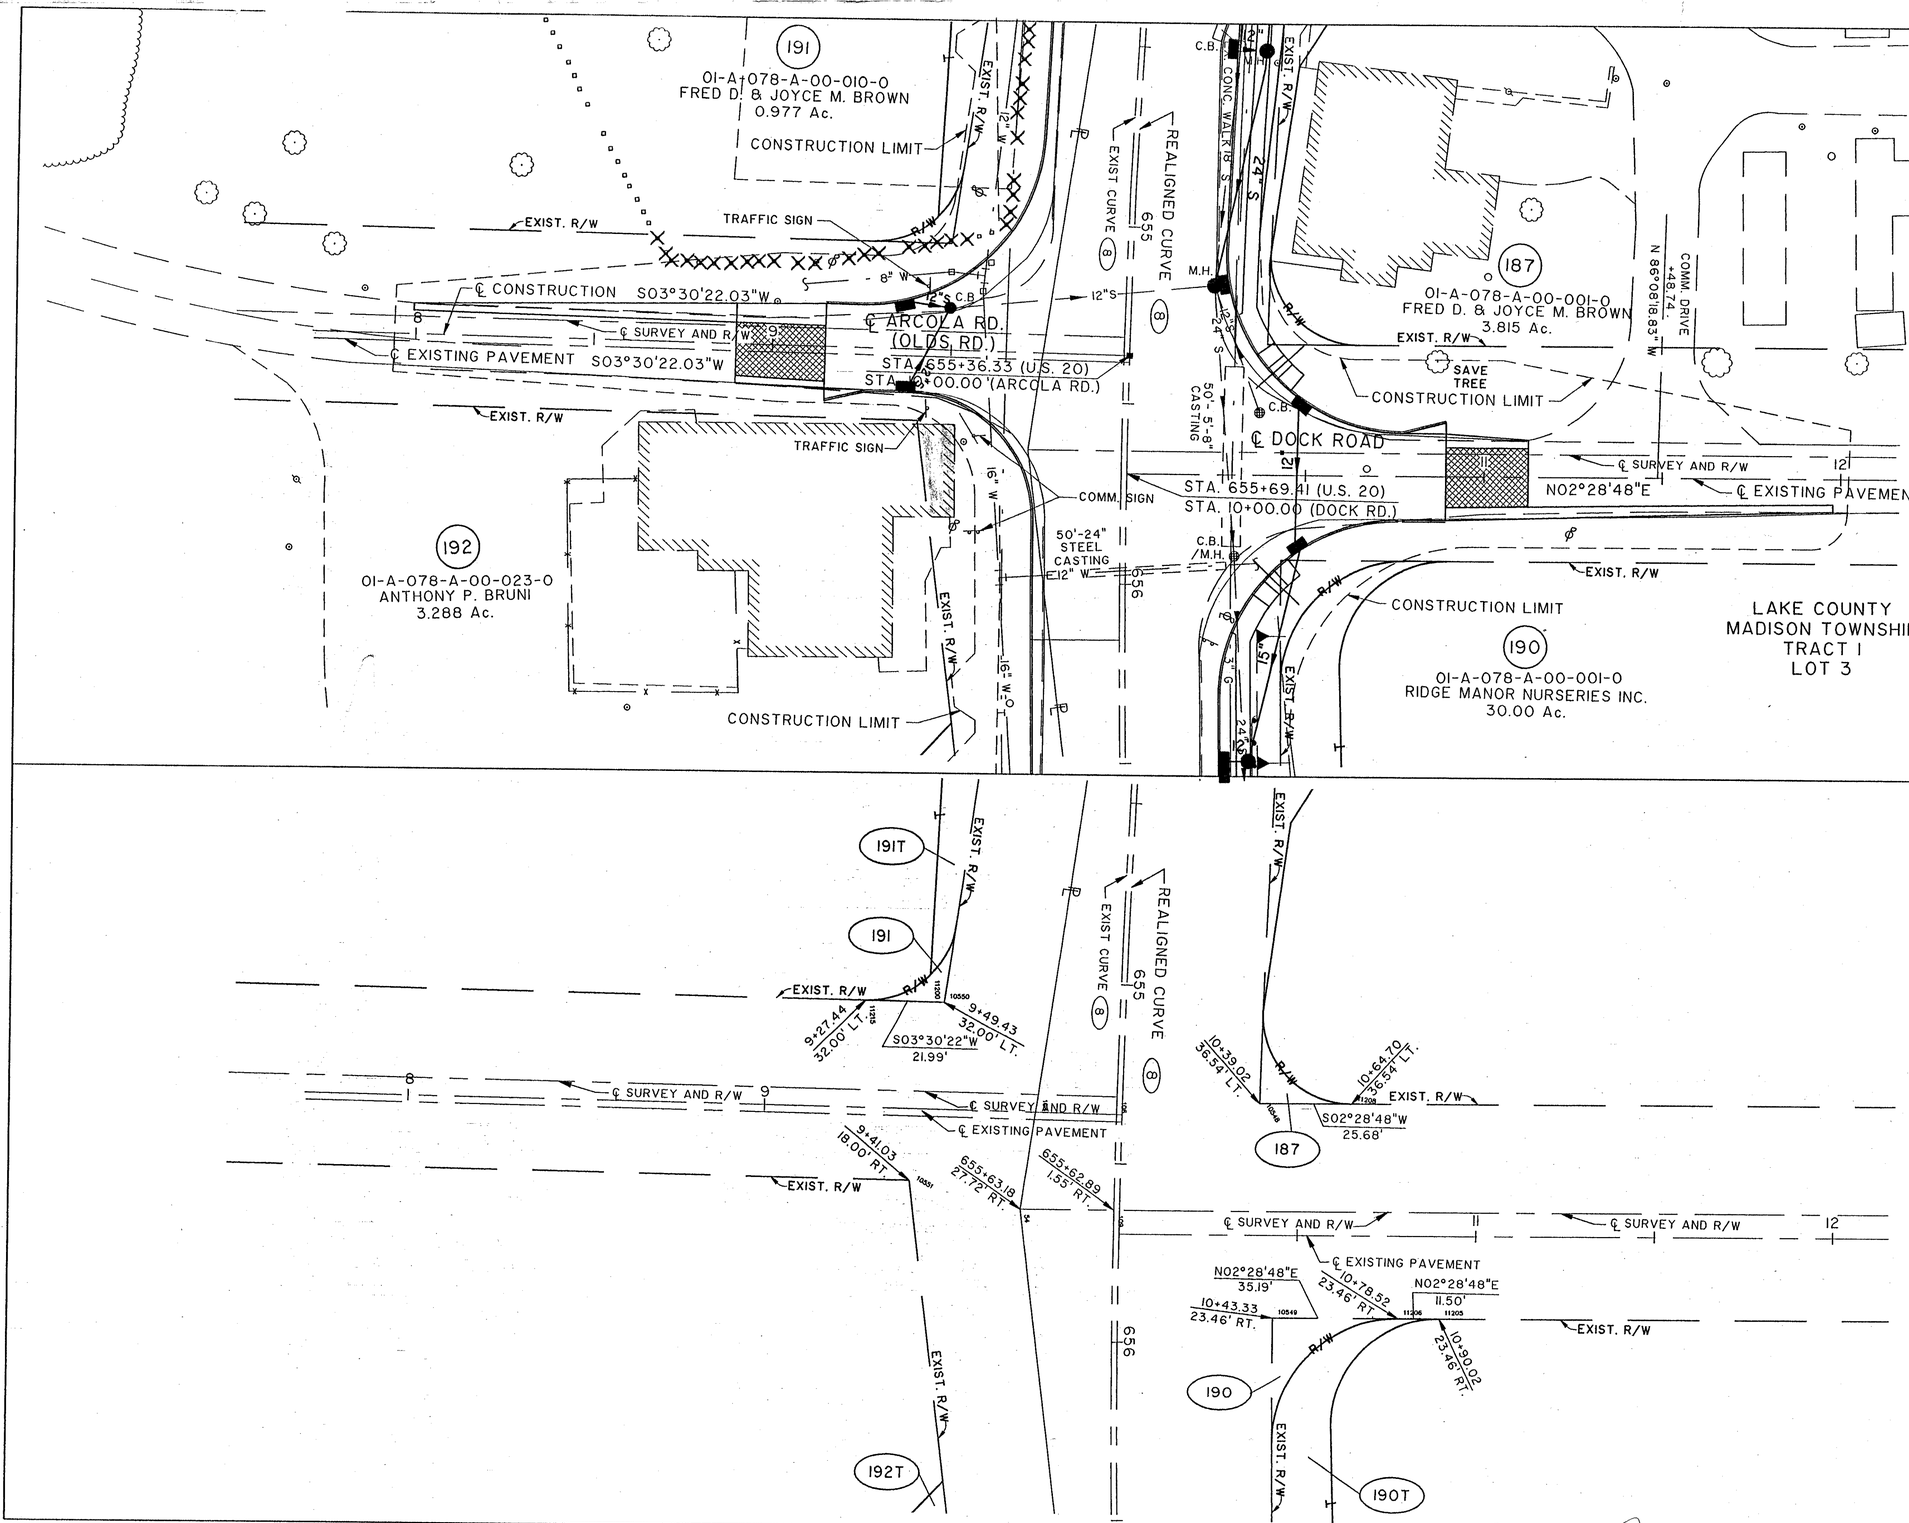

NOTE:
EXISTING RIGHT OF WAY LOCATION AND WIDTH DETERMINED FROM:
- PRIOR RIGHT OF WAY PLAN, DATED 1940.
- SURVEY BY: WESTERN RESERVE ENGINEERING & SURVEYING CO., 1992

COMPLETION DATE:

REV.	DATE	DESCRIPTION

DOCK ROAD AND ARCOLA ROAD

RIGHT -OF-WAY PLANS DOCK AND ARCOLA ROADS

Arcola Rd / Dock Rd