FED RD DIST Nº	STATE	F.A.P.	FISCAL YEAR	7
10	OHIO	519-G(2) 519-A(2) 277(2)	1939	12

LAKE COUNTY
SH 2 SEC WICKLIFFE, WILLOWICK, I.B. & WILLOUGHBY (Pt.)
ROADSIDE IMPROVEMENT

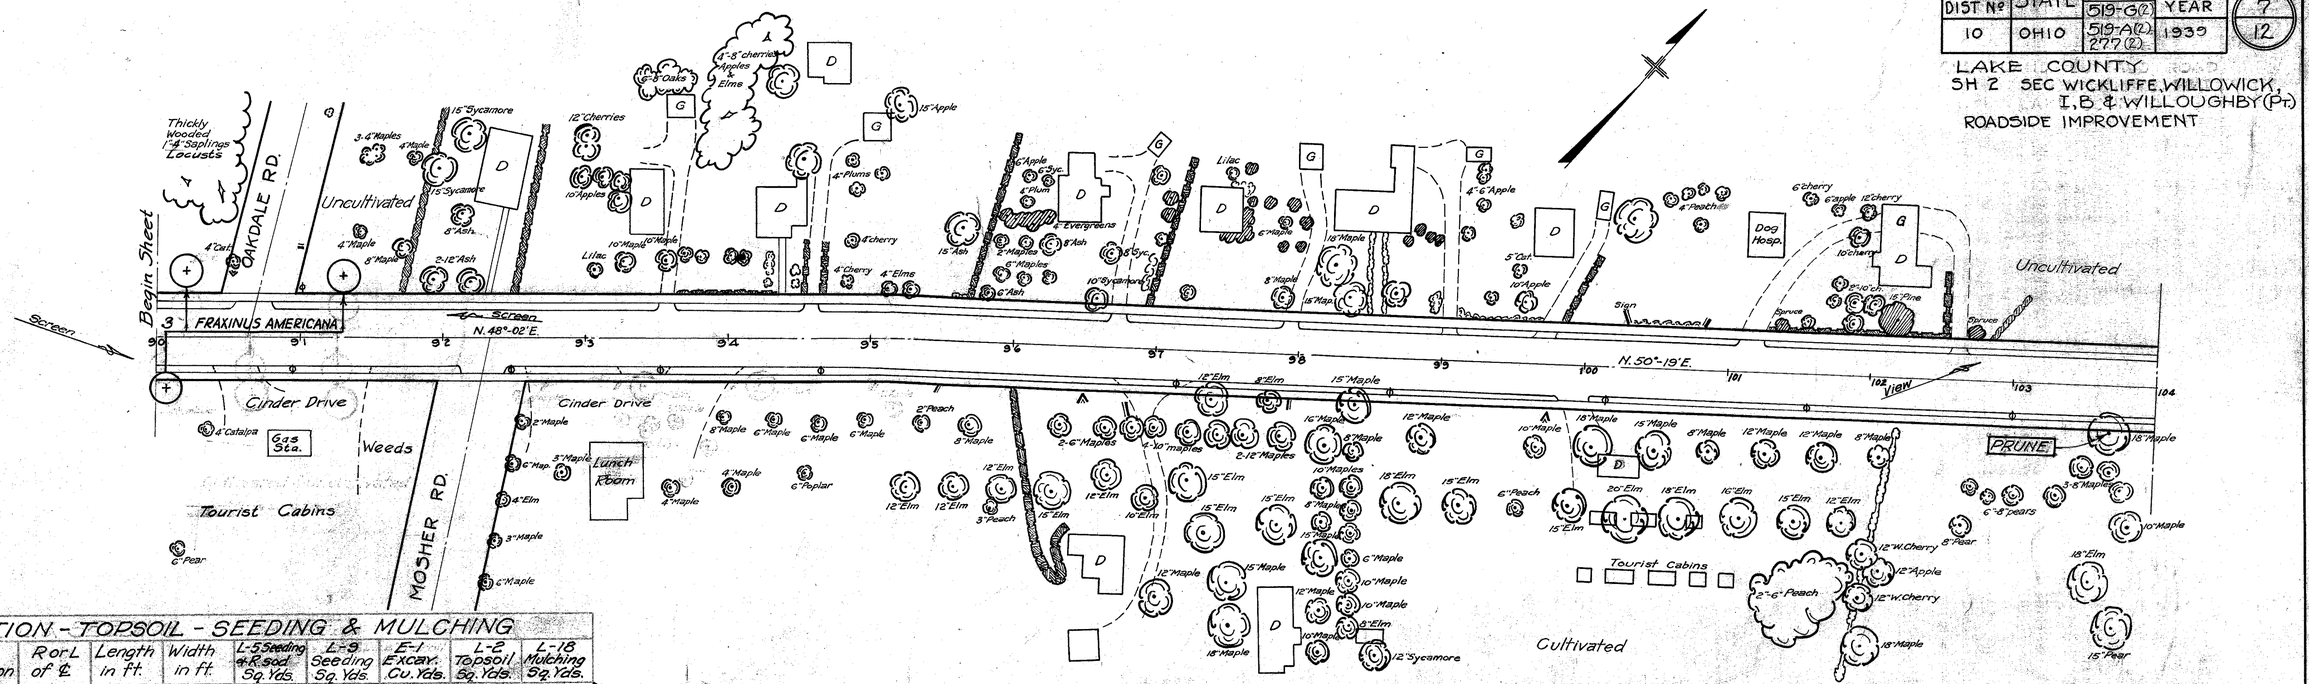

EXCAVATION - TOPSOIL - SEEDING & MULCHING

From Station	To Station	R or L of ℄	Length in ft.	Width in ft.	L-5 Seeding & R. sod Sq. Yds.	L-9 Seeding Sq. Yds.	E-1 Excav. Cu. Yds.	L-2 Topsoil Sq. Yds.	L-18 Mulching Sq. Yds.
90+00	102+54	L	1254	4.5		627			627
102+63	107+30	L	467	4.5		234			234
107+30	113+95	L	665	4.5		333			333
113+95	114+68	L	73	4.5		37			37
90+00	98+25	R	825	4.5		413	46	413	413
98+36	108+56	R	1020	4.5	510				510
108+56	109+62	R	106	4.5		53	6	53	53
112+35	112+88	R	53	4.5	27				27
113+38	114+25	R	87	4.5		44	5	44	44
Totals					537	1741	57	510	2218
Deduct for side approaches & drives in above stations					72	198	14	118	270
TOTALS FOR SHEET (Sec. Wickliffe)					465	1543	43	392	2008
114+68	115+40	L	72	4.5		36			36
117+30	119+00	L	170	4.5		85	10	85	85
114+25	116+30	R	205	9.5	216				216
Totals					216	121	10	85	337
Deduct for side approaches & drives in above stations					11	0	0	0	11
TOTALS FOR SHEET (Sec. I)					205 ✓	121 ✓	10 ✓	85	326 ✓
TOTALS FOR SHEET (Sec. Wickliffe & I)					670	1664	53	477	2534

QUANTITIES FOR SHEET Nº 7 F.A.P. 519-A(2)

Item	Quantity	Unit	Materials & Operations	Condition	Sizes Caliper (Inches)	Sizes Height (Feet)	Spacing
L-14	3	Each	Fraxinus americana (White Ash) (Sec. Wickliffe)		1½ to 1¾		As shown
L-14	4	Each	Quercus coccines (Scarlet Oak) (Sec. Wickliffe)		1½ to 1¾		As shown
L-9	1664	Sq. Yds.	Seeding				
L-17	1	Each	Pruning existing trees - 20 inch caliper				
E-1	53	Cu. Yds.	Roadway excavation (unclassified)				
L-5	670	Sq. Yds.	Seeding and renovating existing sod				
L-2	477	Sq. Yds.	Topsoil Furnished & placed (areas seeded under L-9)				
L-18	2334	Sq. Yds.	Straw Mulch (including stabalizing)				
L-9	60	Lbs.	Commercial fertilizer # 2, @ 10 lbs. per 1000 sq. ft.				
L-9	300	Lbs.	Commercial fertilizer # 1, @ 20 lbs. per 1000 sq. ft.				