SEEDING
END | SQ. WIDTH | YDS.

CALC BY CM DATE 6-92
CHKD BY SJS DATE 6-92

LAKE COUNTY
LAK - 20-15.75

OHIO
FHWA REGION 5

45
80

END AREA CUT | FILL
VOLUME CUT | FILL

℄ R/W & CONSTRUCTION

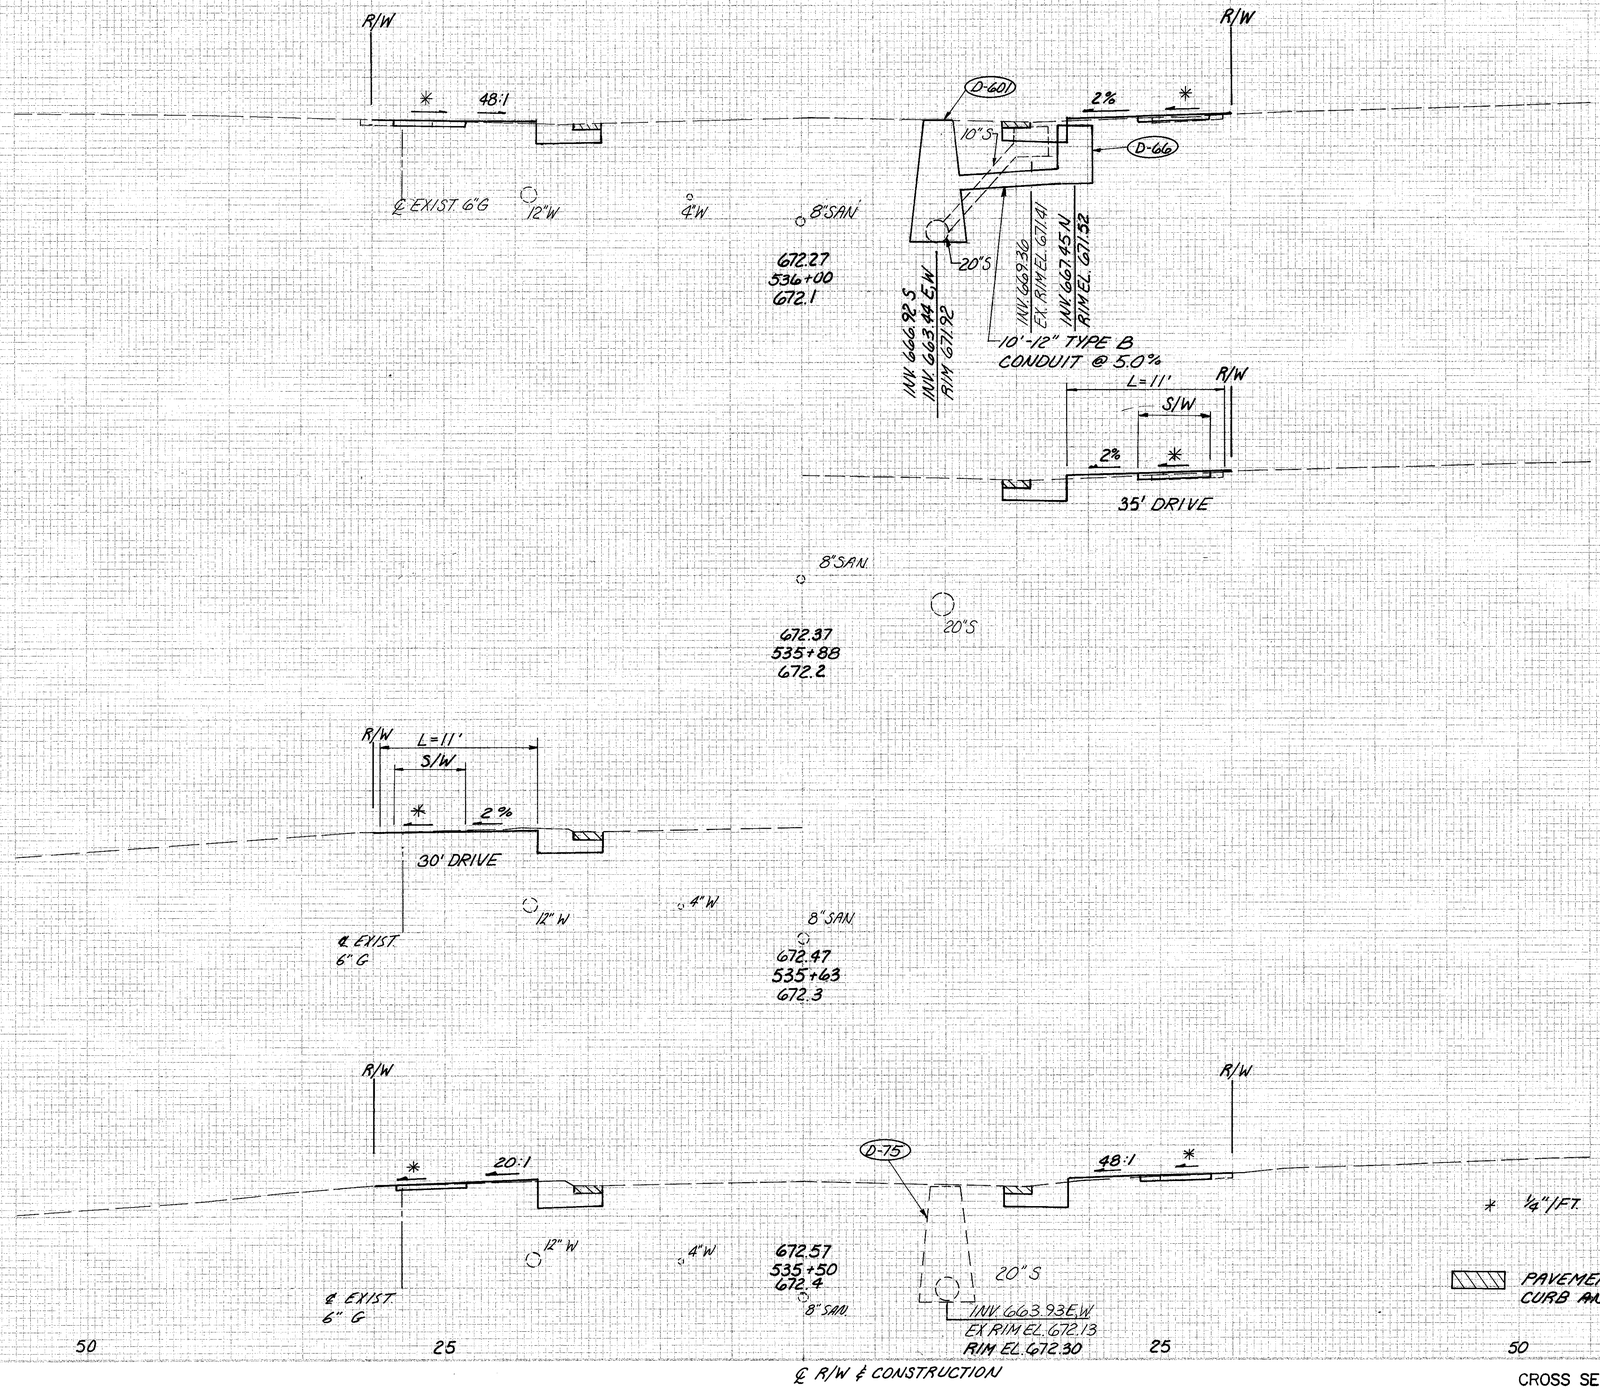

CROSS SECTIONS STA. 535+50 TO 536+00