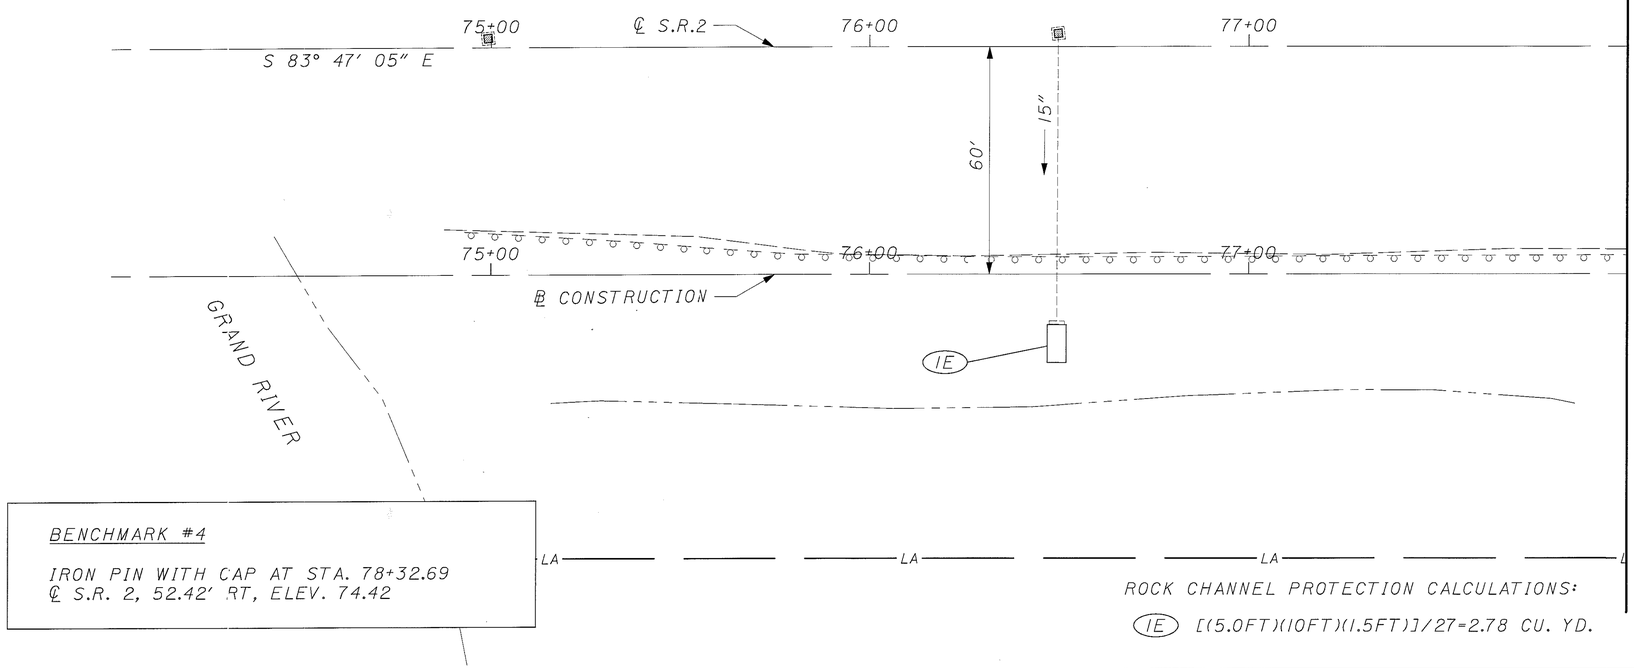

BENCHMARK #4

IRON PIN WITH CAP AT STA. 78+32.69
℄ S.R. 2, 52.42′ RT, ELEV. 74.42

ROCK CHANNEL PROTECTION CALCULATIONS:

IE [(5.0FT)(10FT)(1.5FT)]/27=2.78 CU. YD.

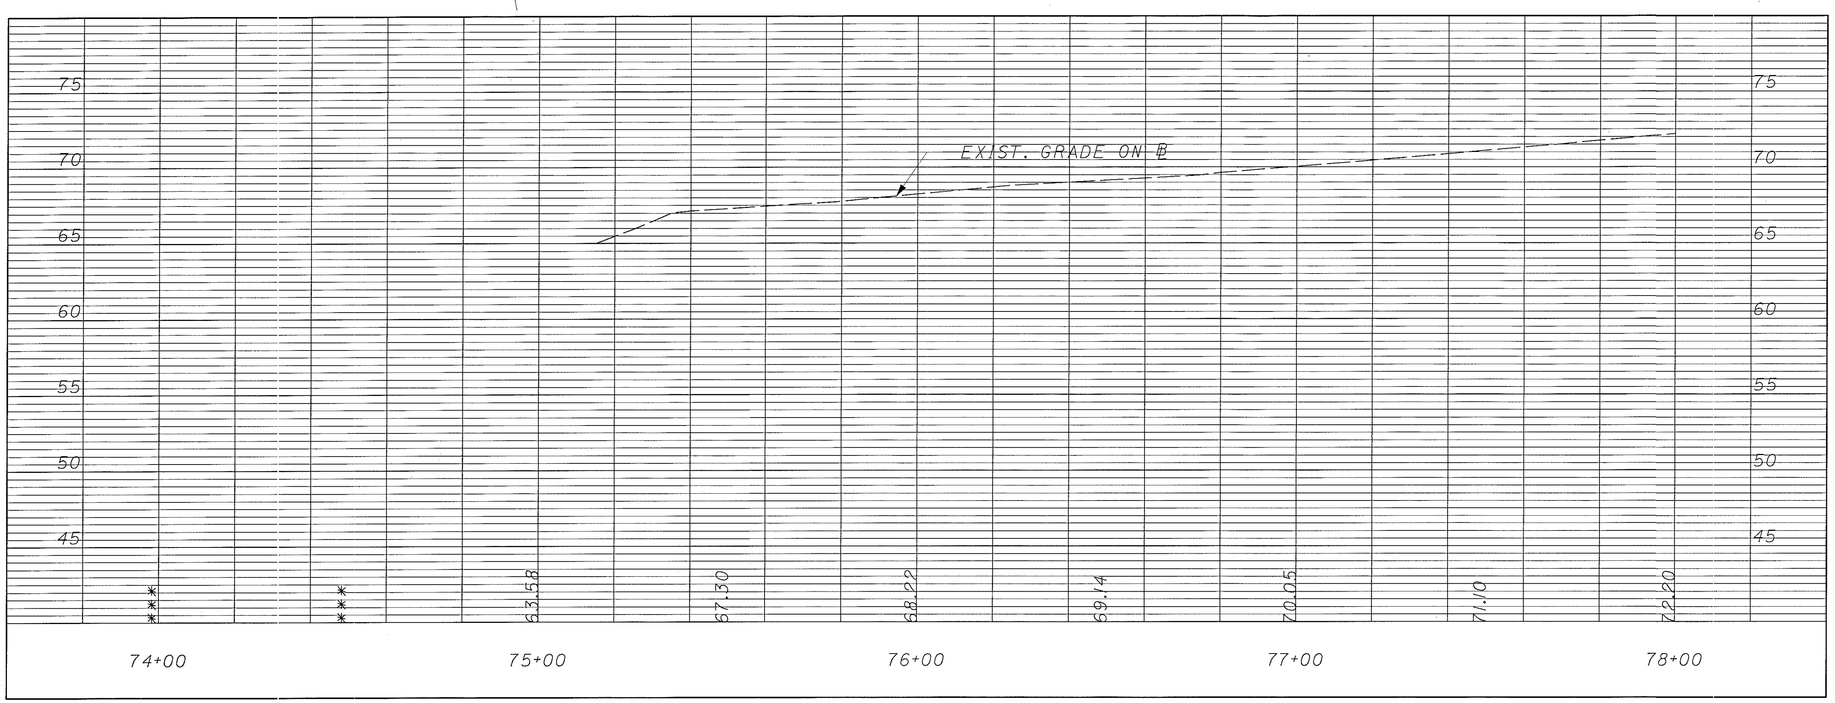

REF NO.	STATION FROM	STATION TO	SIDE	601 ROCK CHANNEL PROTECTION TYPE C W/FILTER CU YD
1E	76+47	76+52		3
TOTALS CARRIED TO GENERAL SUMMARY				3

HORIZONTAL SCALE IN FEET 0 10 20 40

CALCULATED CRP CHECKED BF

PLAN AND PROFILE - S.R. 2
STA. 74+00 TO STA. 78+00

LAK-20-17.60