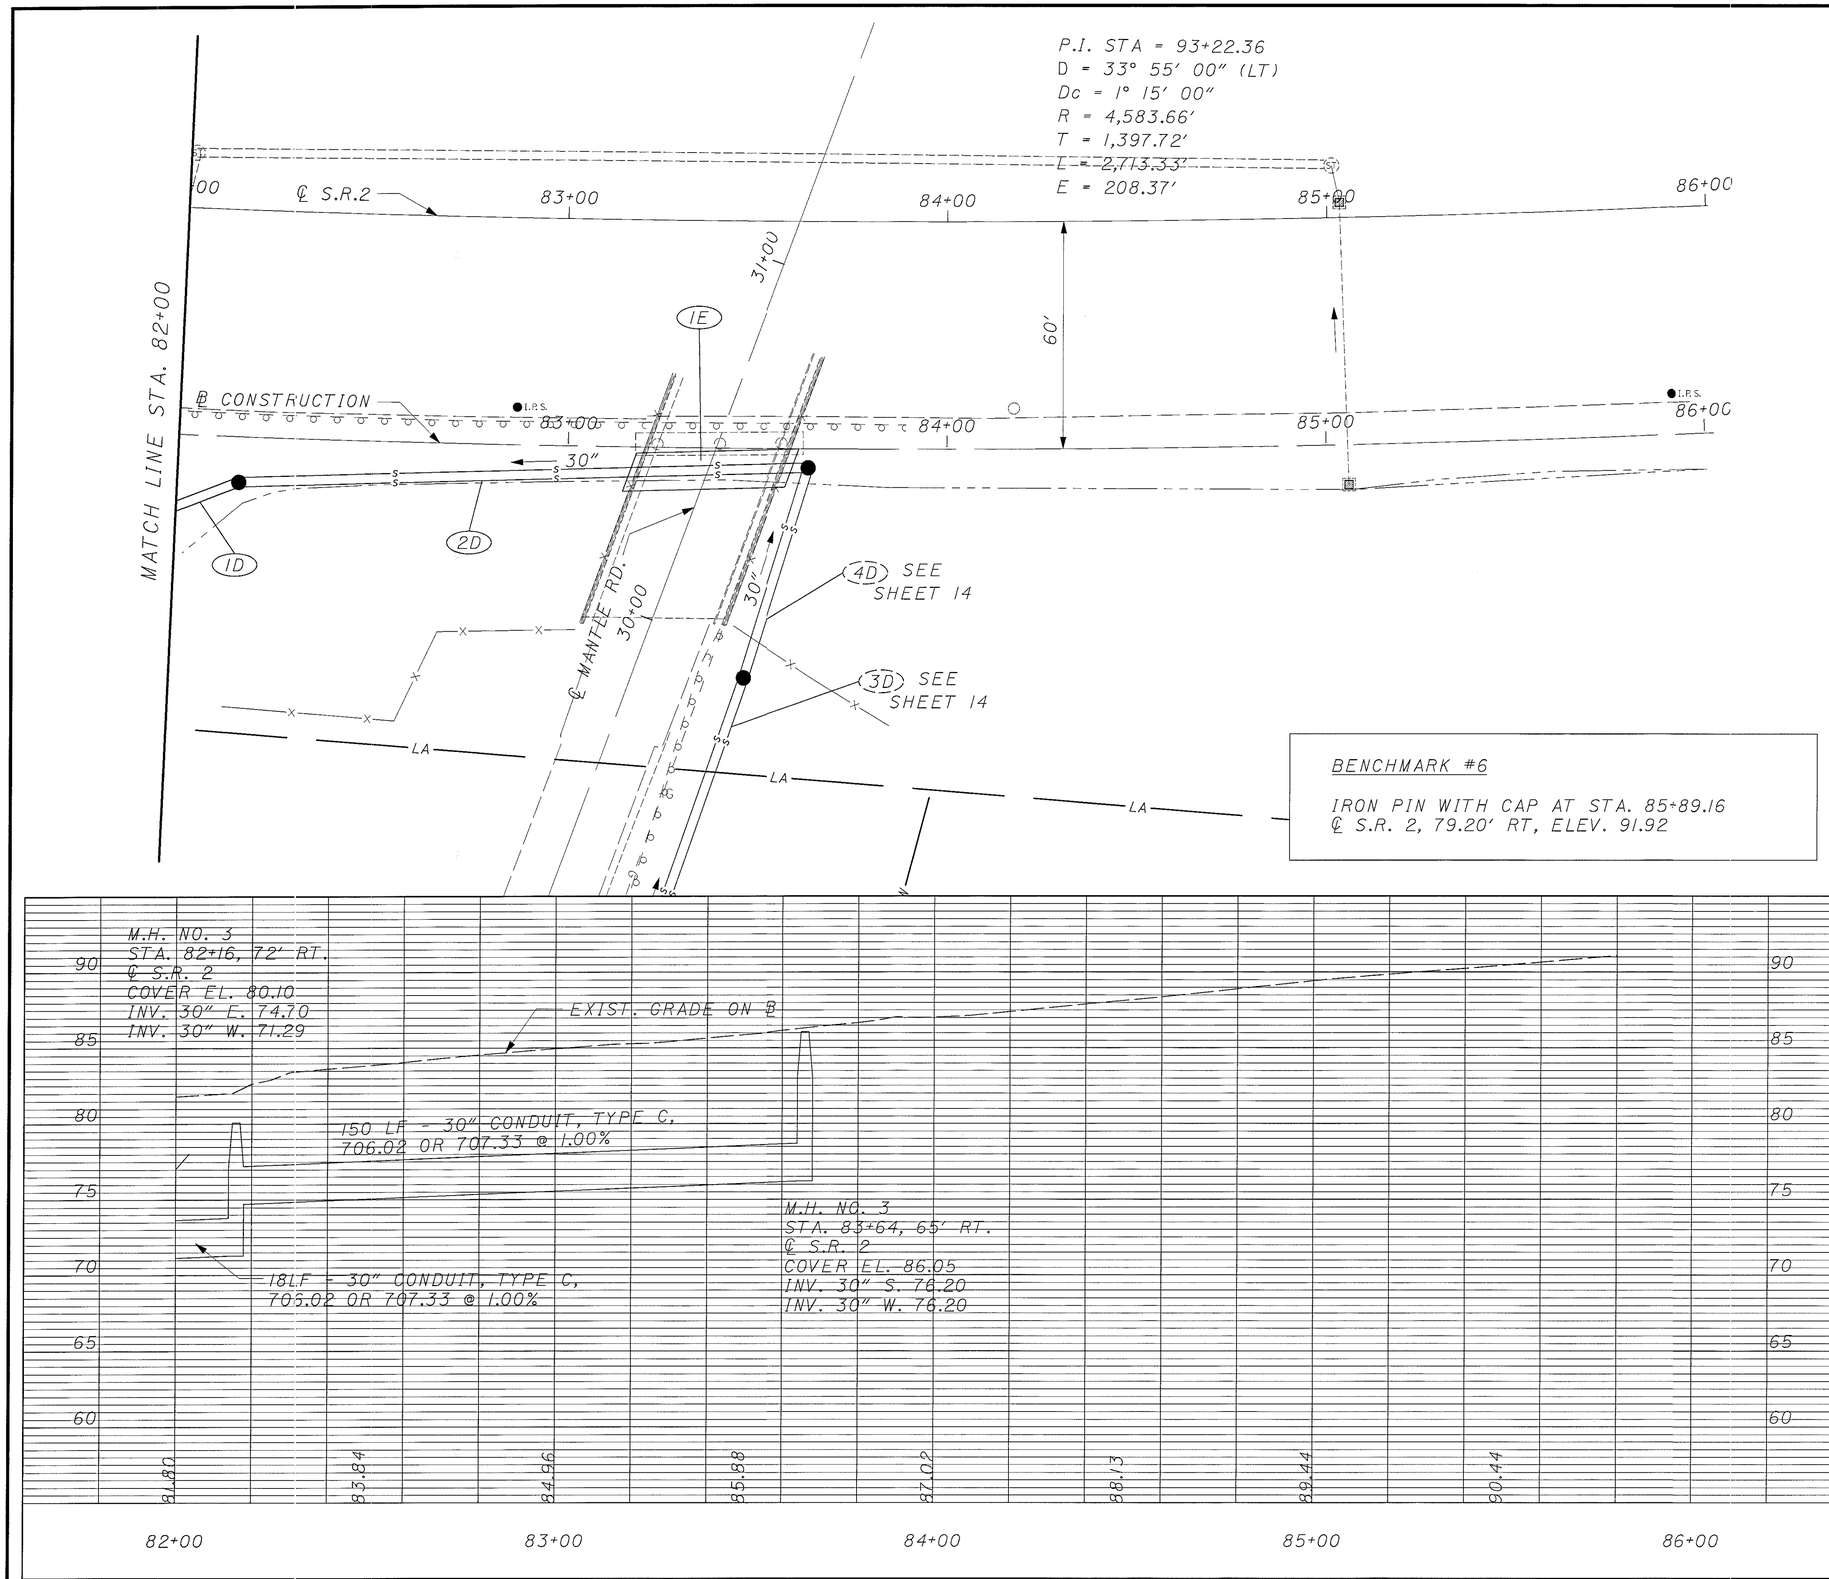

REF NO.	STATION FROM	STATION TO	SIDE	601 CRUSHED AGGREGATE SLOPE PROTECTION SQ YD	603 30″ CONDUIT, TYPE C LIN FT	604 MANHOLE, NO. 3 EACH
1D	82+16	82+00	RT		18	1
2D	83+64	82+16	RT		150	1
1E	8316.3	83+59.2	RT	48		
TOTALS CARRIED TO GENERAL SUMMARY				48	168	2

CALCULATED CRP
CHECKED BF

HORIZONTAL SCALE IN FEET
0 10 20 40

PLAN AND PROFILE - S.R. 2
STA. 82+00 TO STA. 86+00

LAK-20-17.60