SEEDING	
END WIDTH	SQ. YDS.

END AREA		VOLUME	
CUT	FILL	CUT	FILL

CALCULATED

CHECKED

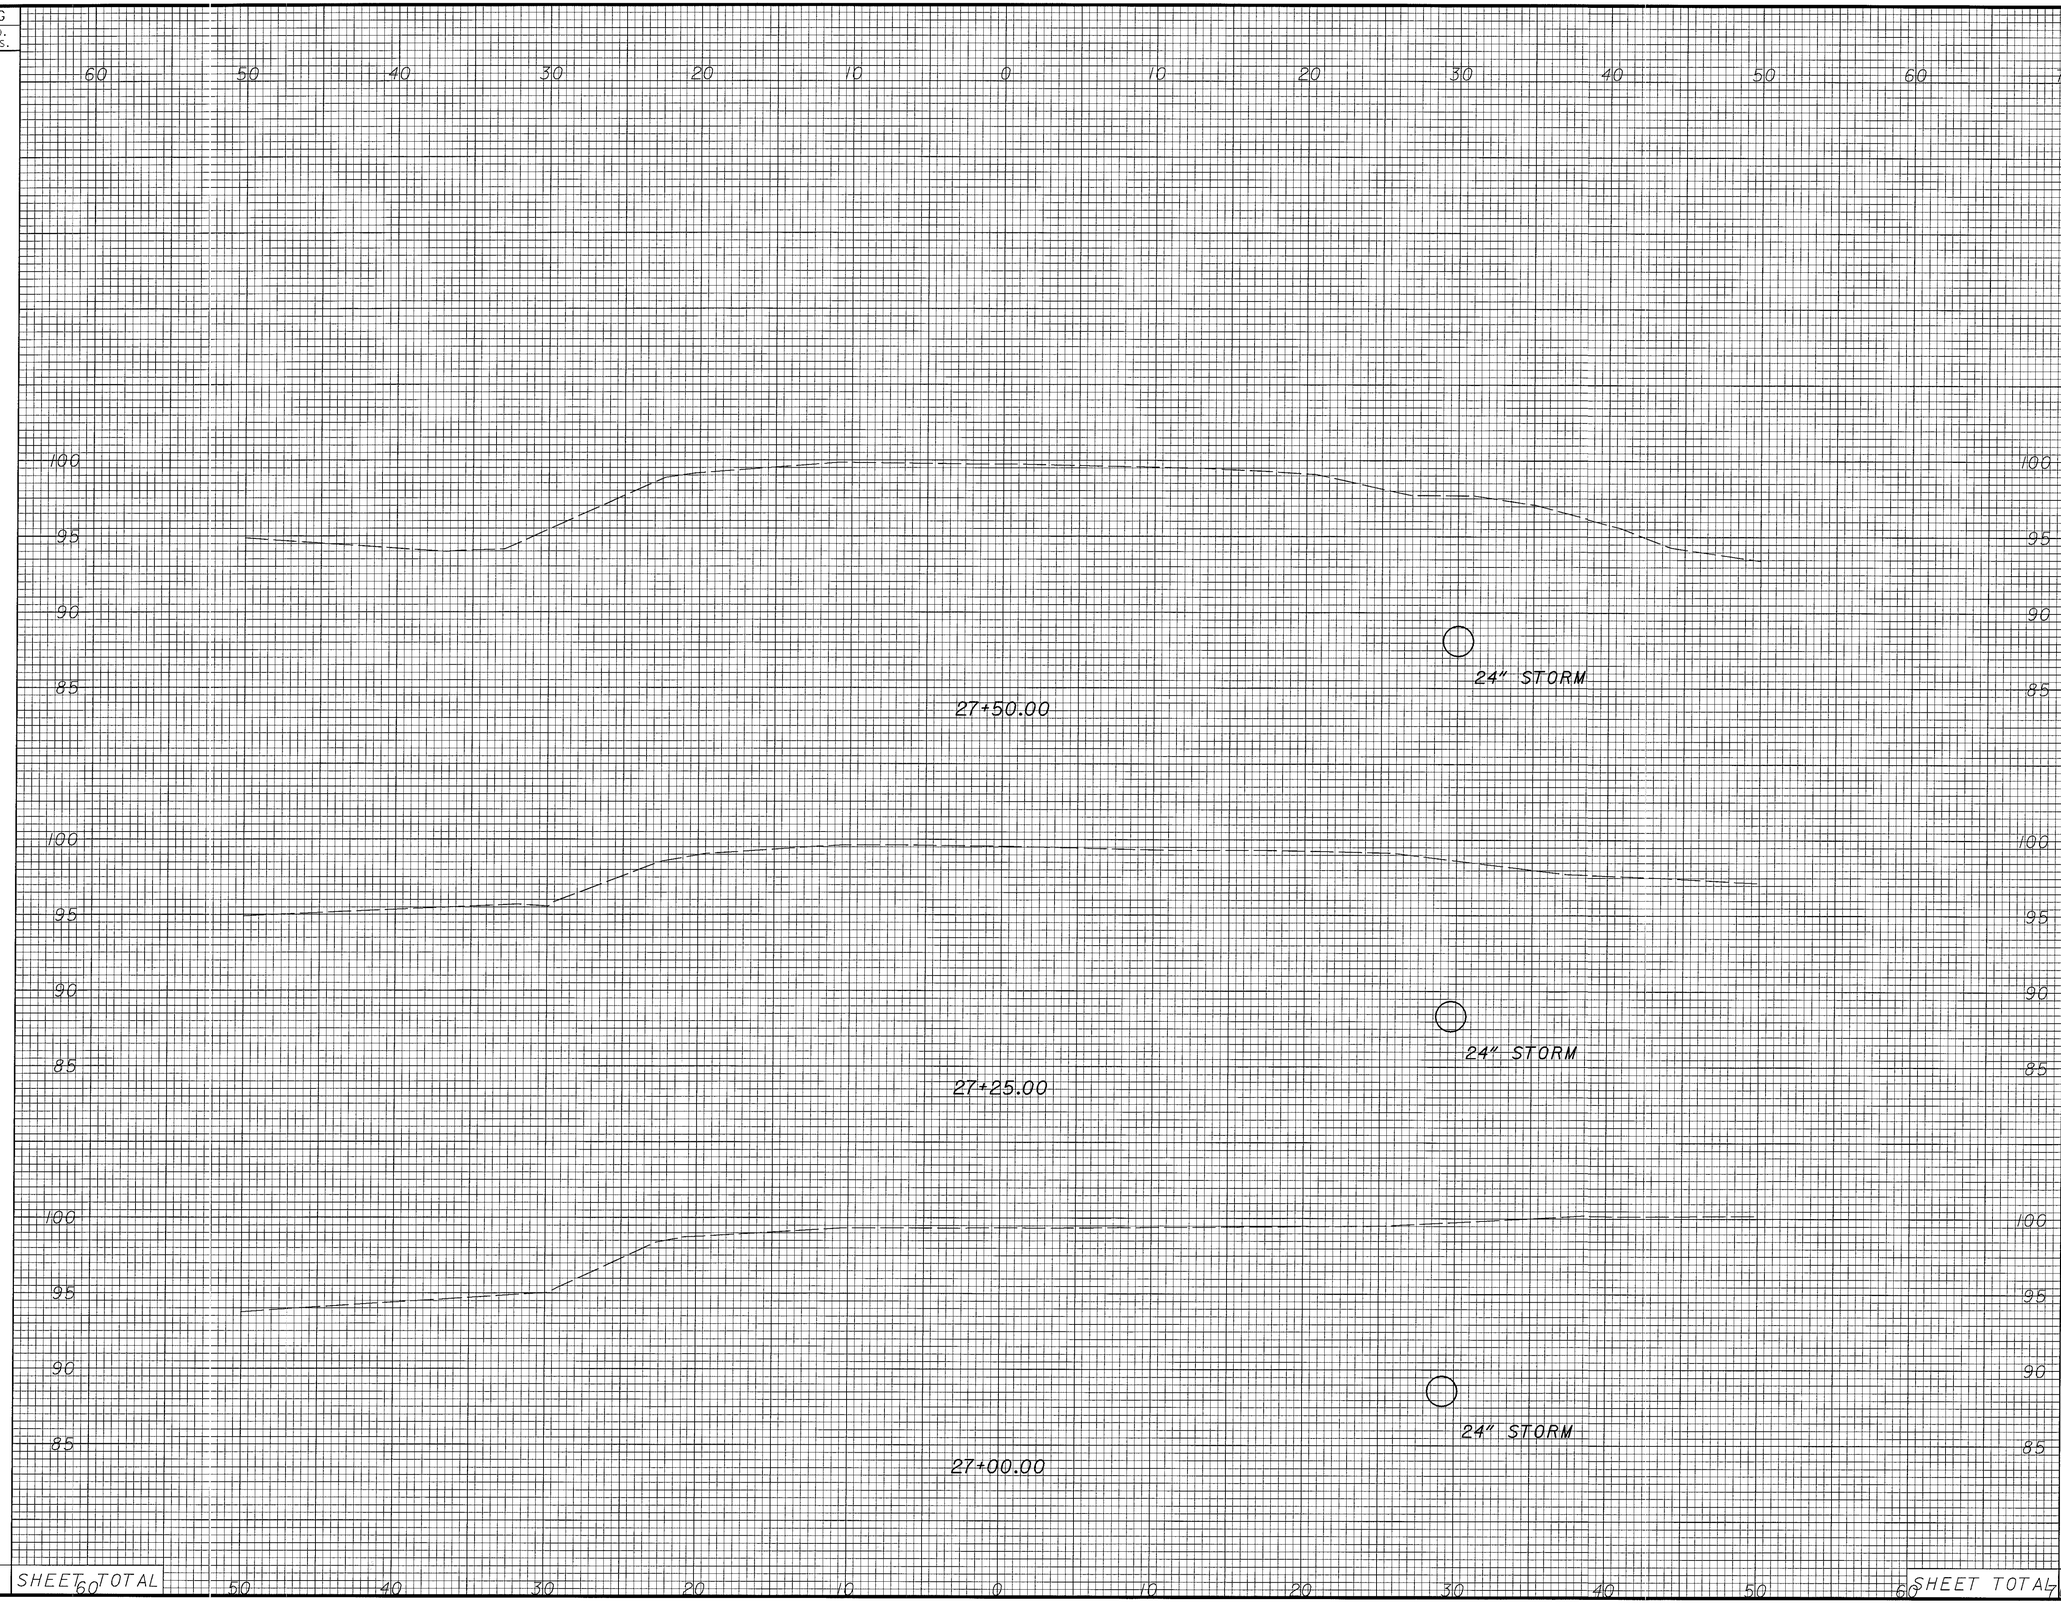

MANTLE ROAD - CROSS SECTIONS
STA. 27+00 TO STA. 27+50

LAK-20-17.60