SEEDING	
END WIDTH	SQ. YDS.

END AREA		VOLUME	
CUT	FILL	CUT	FILL

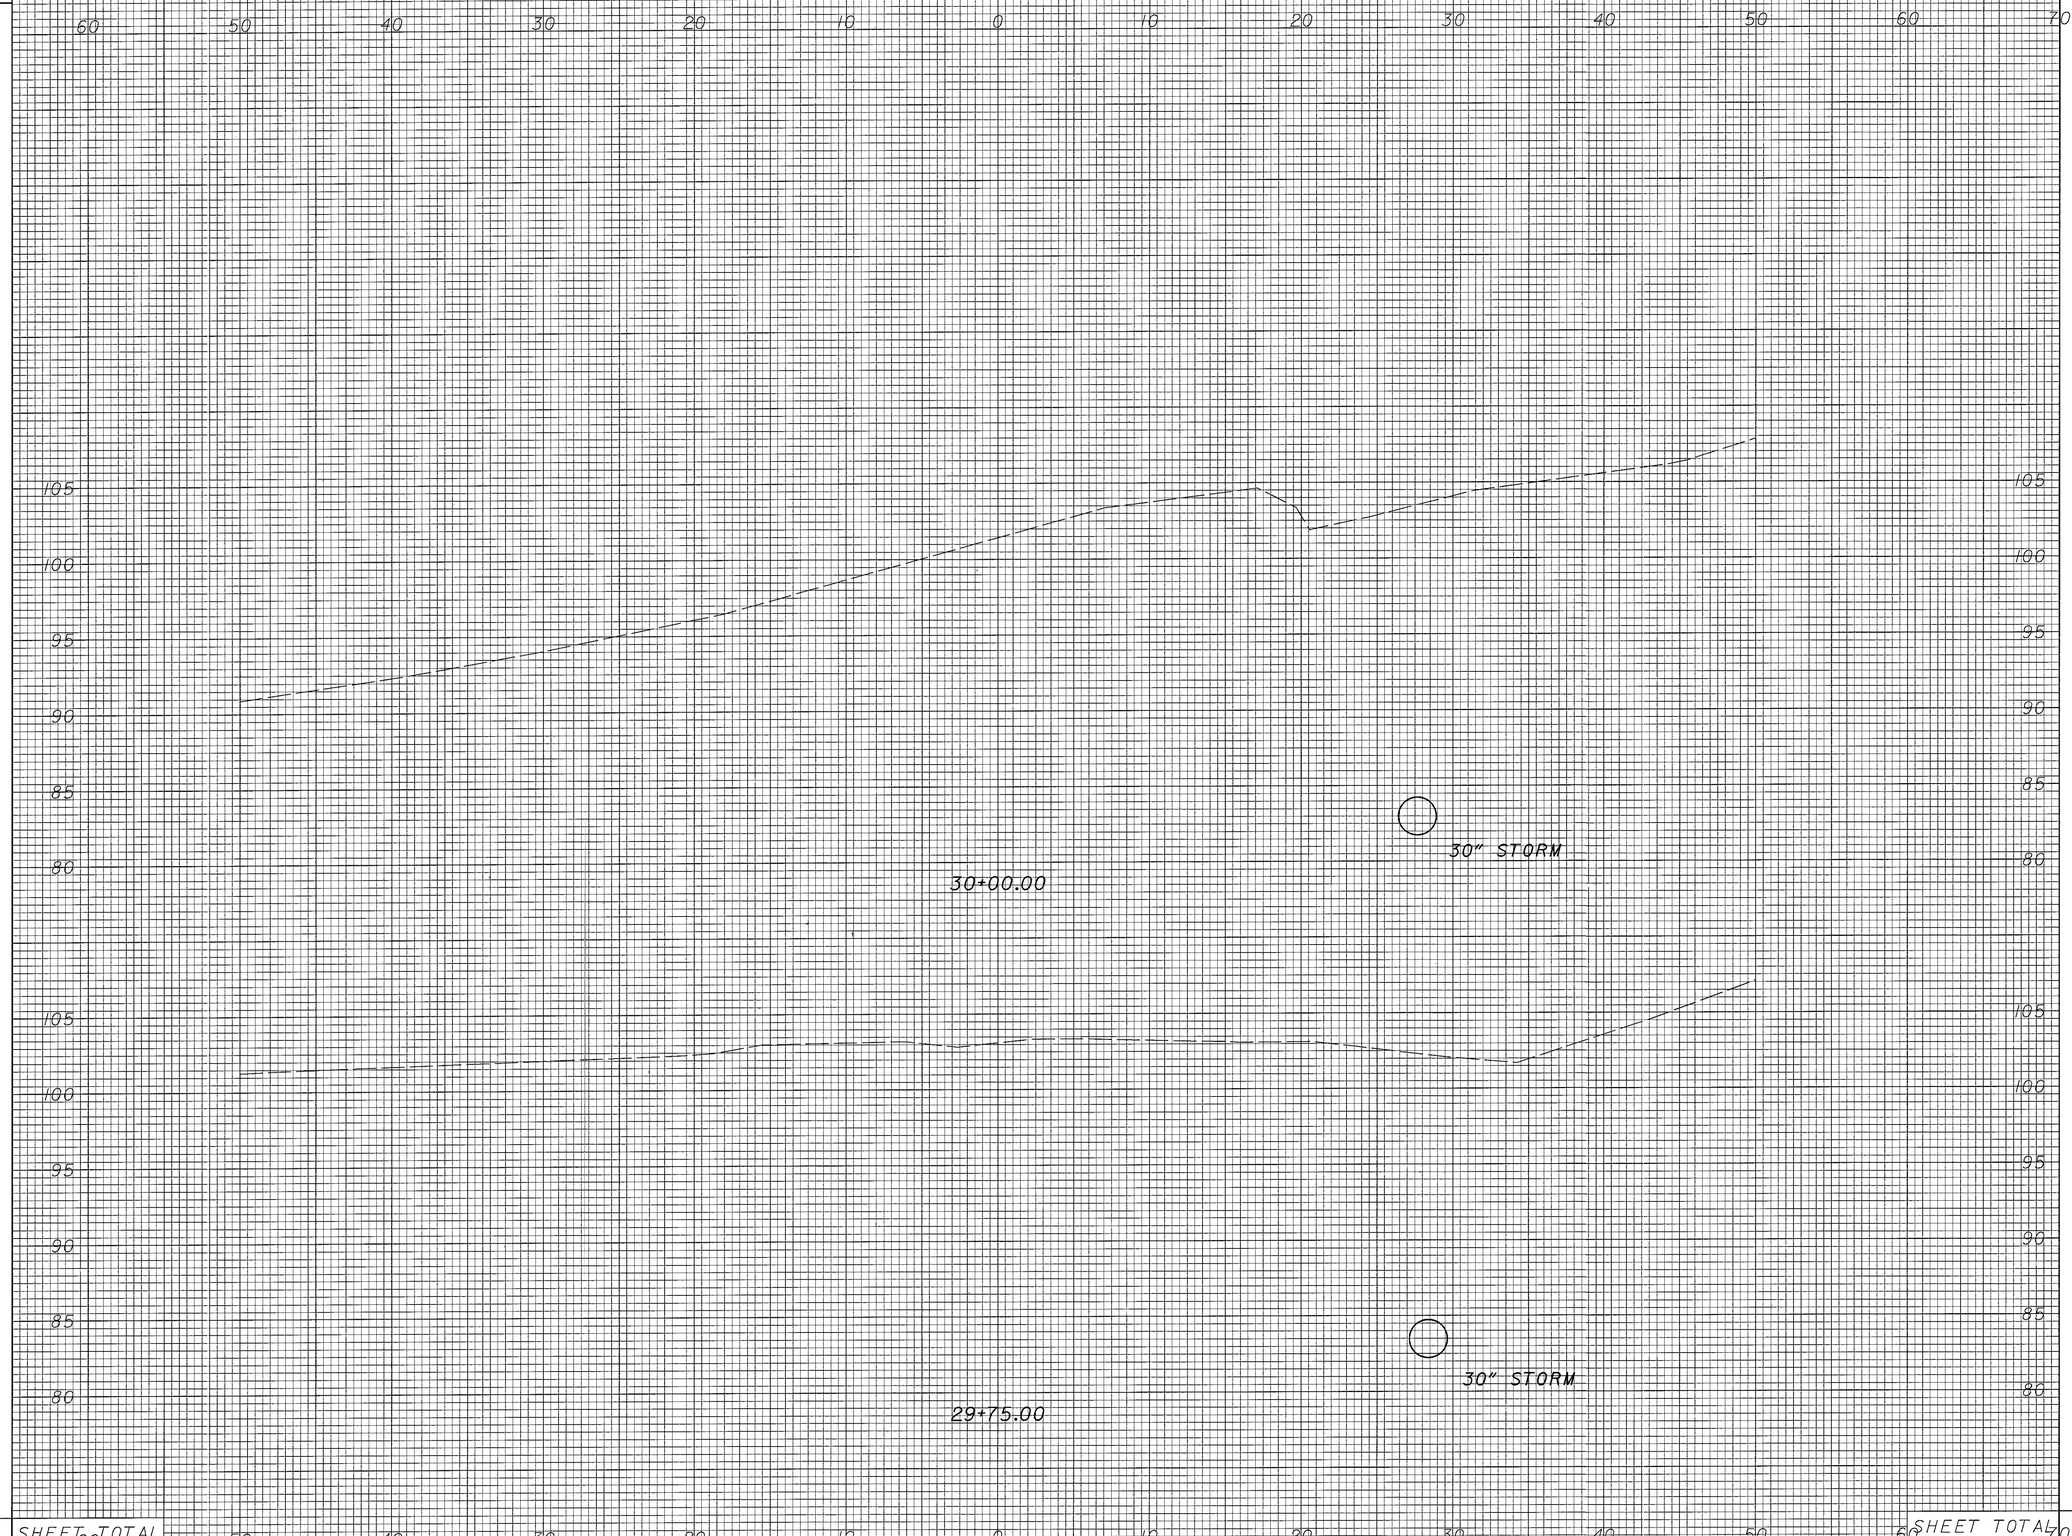

CALCULATED

CHECKED

MANTLE ROAD - CROSS SECTIONS
STA. 29+75 TO STA. 30+00

LAK-20-17.60