SEEDING	
END WIDTH	SQ. YDS.

END AREA		VOLUME	
CUT	FILL	CUT	FILL

CALCULATED

CHECKED

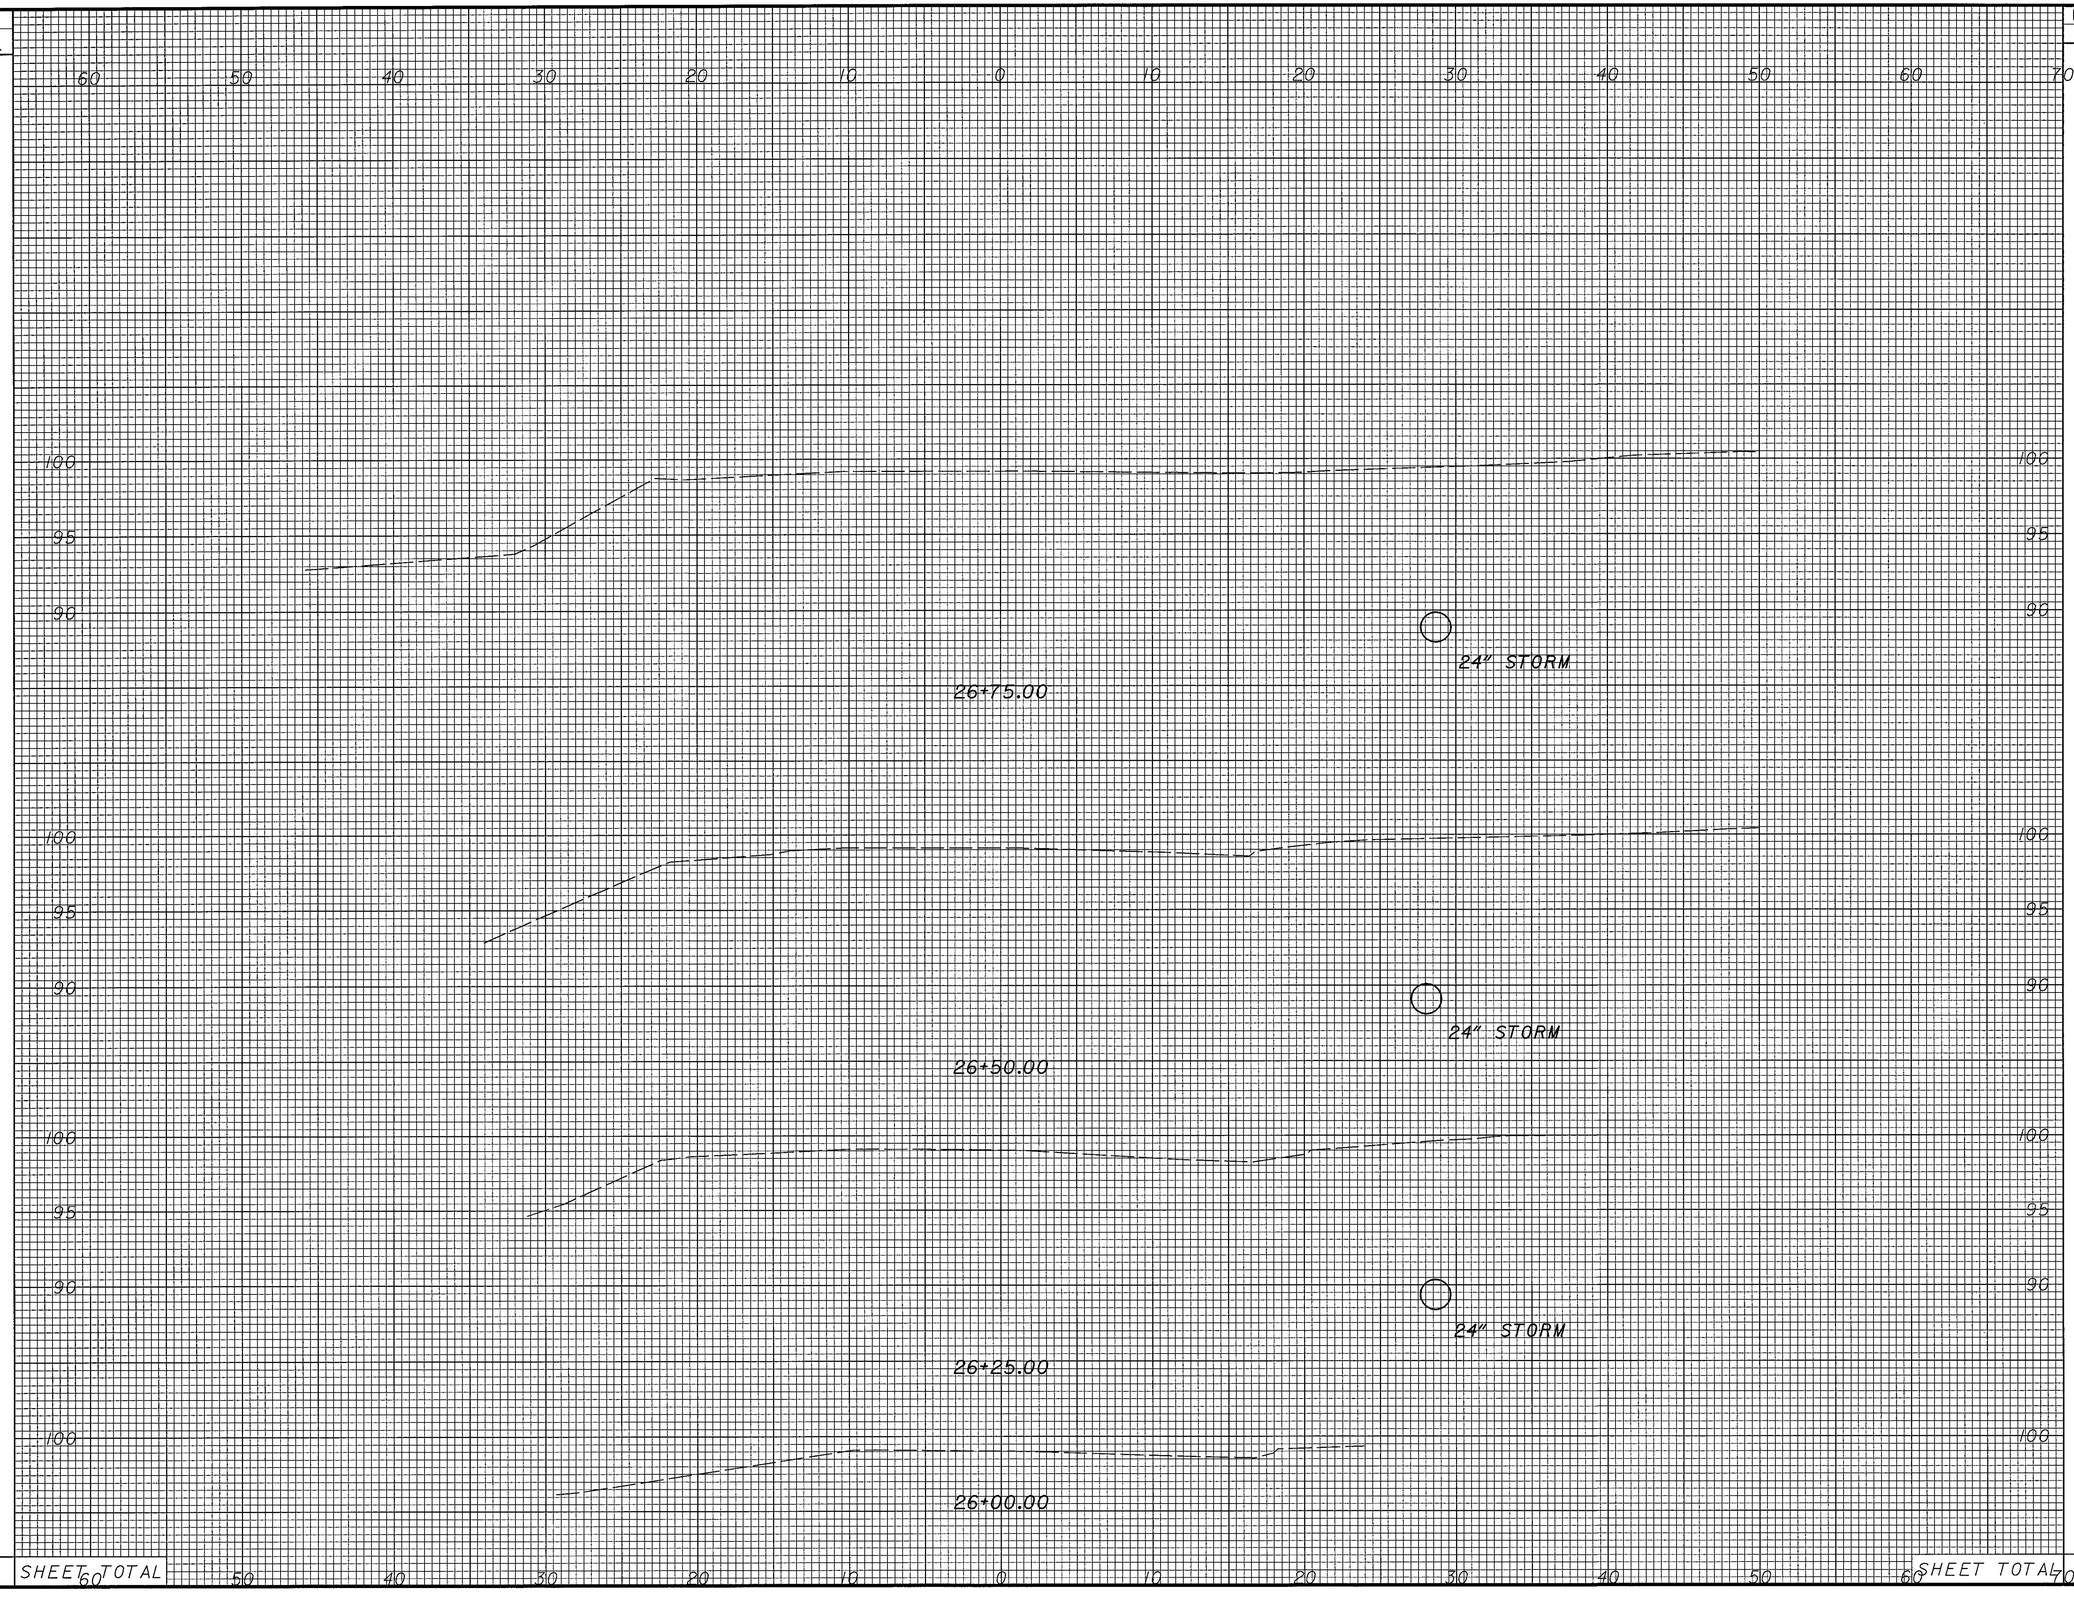

MANTLE ROAD - CROSS SECTIONS
STA. 26+00 TO STA. 26+75

LAK-20-17.60