SEEDING	
END WIDTH	SQ. YDS.

END AREA		VOLUME	
CUT	FILL	CUT	FILL

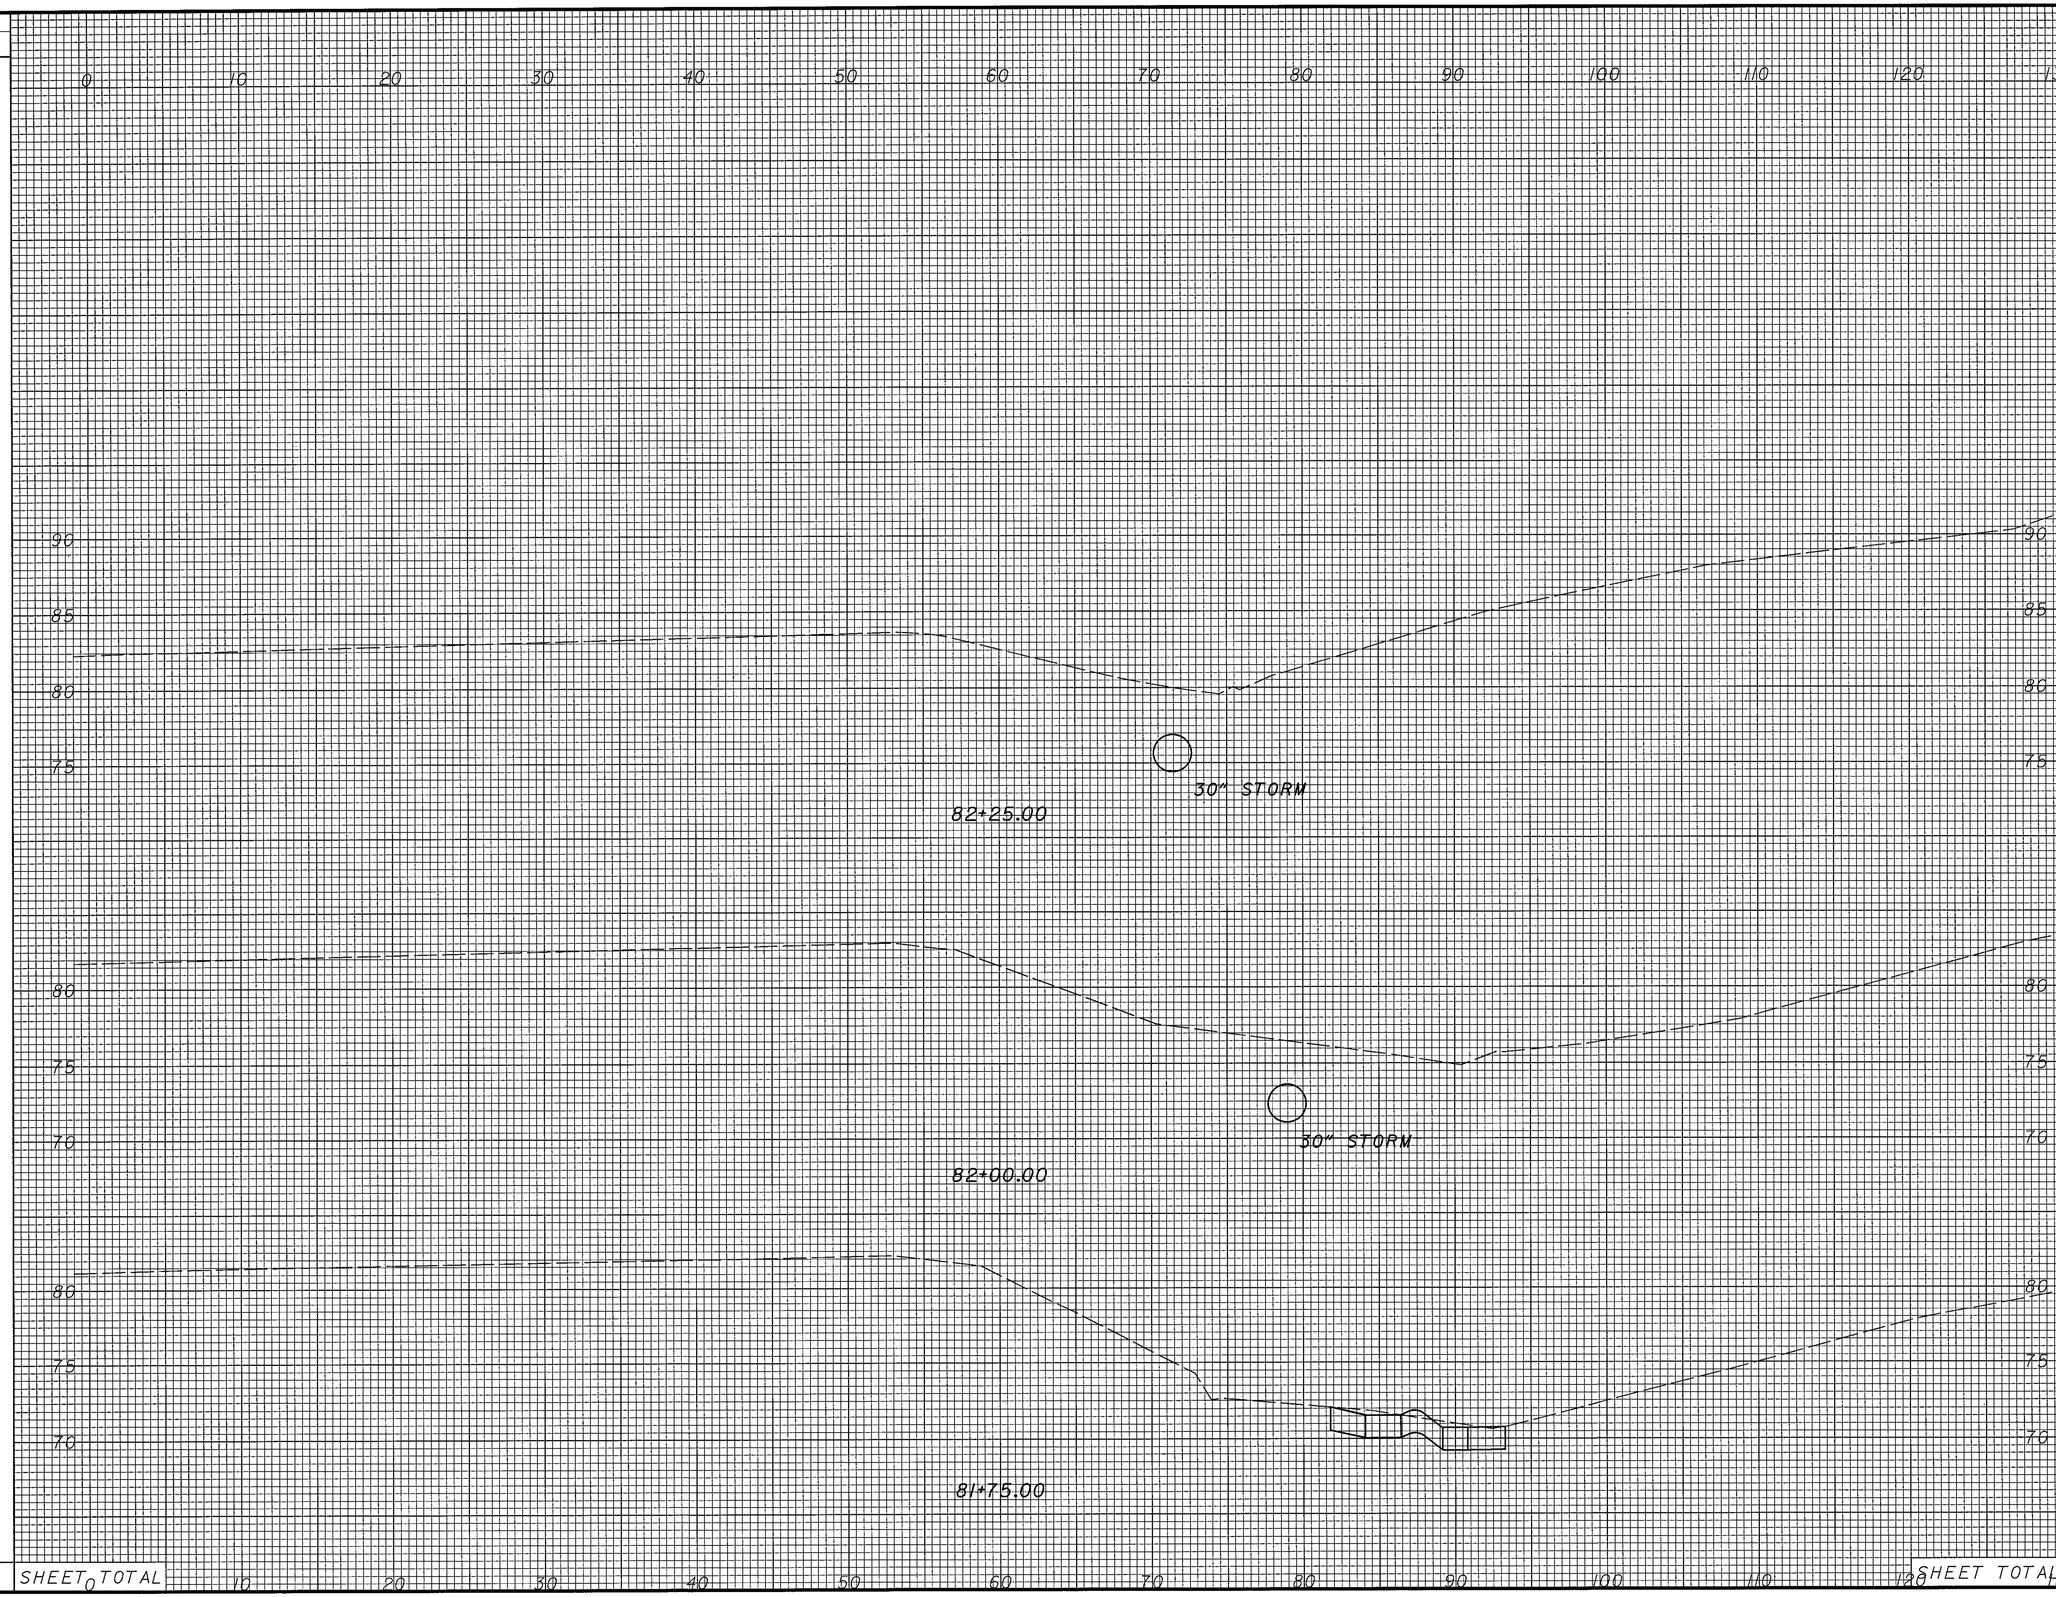

CALCULATED

CHECKED

S.R. 2 - CROSS SECTIONS
STA. 81+75 TO STA. 82+25

LAK-20-17.60