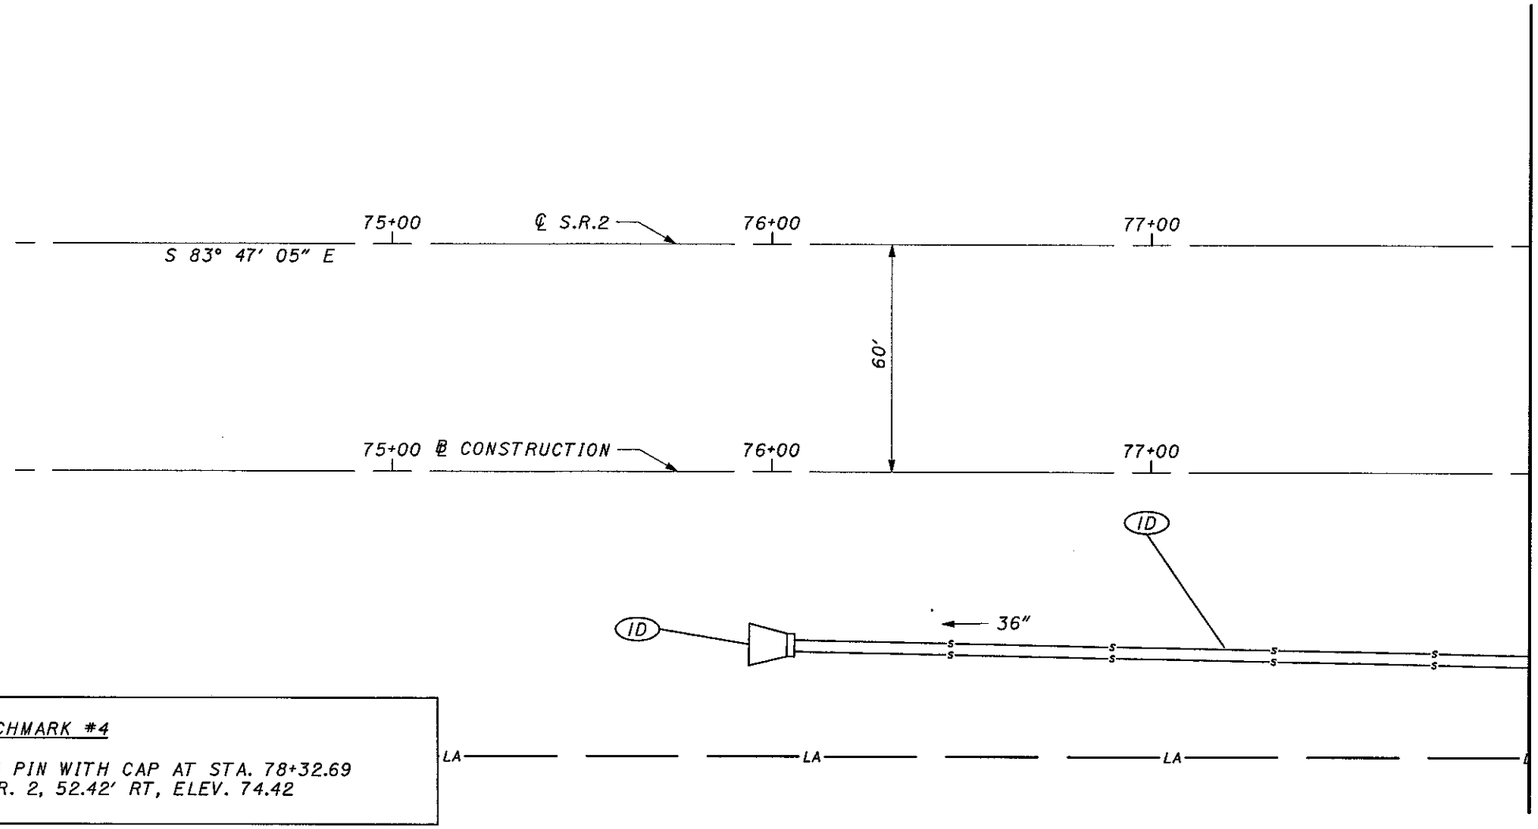

BENCHMARK #4

IRON PIN WITH CAP AT STA. 78+32.69
℄ S.R. 2, 52.42′ RT, ELEV. 74.42

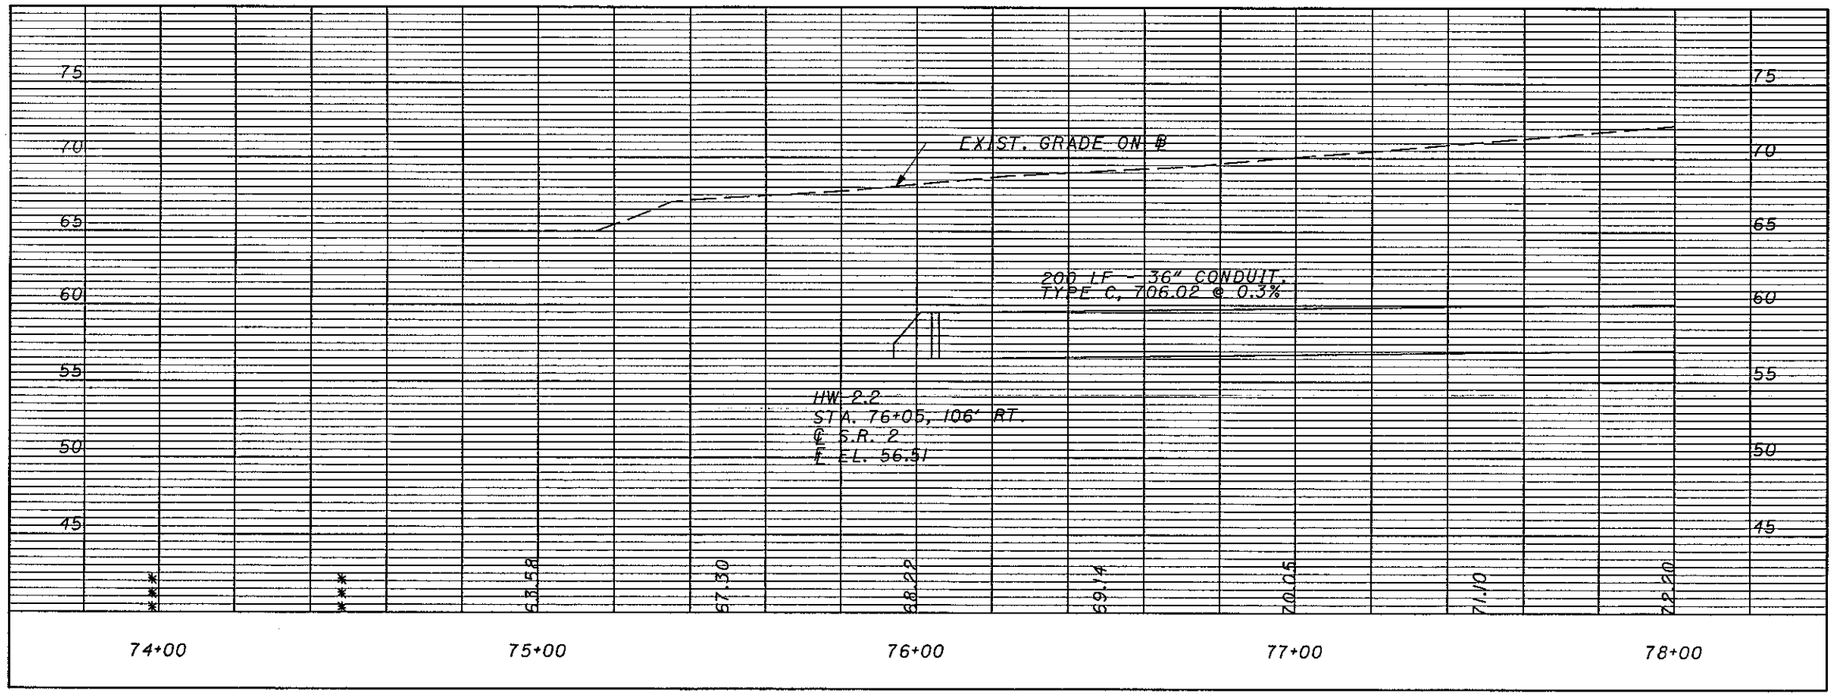

REF NO.	STATION FROM	STATION TO	SIDE	602 CONCRETE MASONRY	603 36″ CONDUIT, TYPE C	604 MANHOLE, NO. 3
				CU YD	LIN FT	EACH
10	76+06		RT	0.43	200	
TOTALS CARRIED TO GENERAL SUMMARY				0.43	200	

HORIZONTAL SCALE IN FEET
0 10 20 40

CALCULATED CRP
CHECKED BF

PLAN AND PROFILE - S.R. 2
STA. 74+00 TO STA. 78+00

LAK-20-17.60

13
16

...\civil\basemap\ap103sr2.dgn 10/29/01 08:20:28 AM