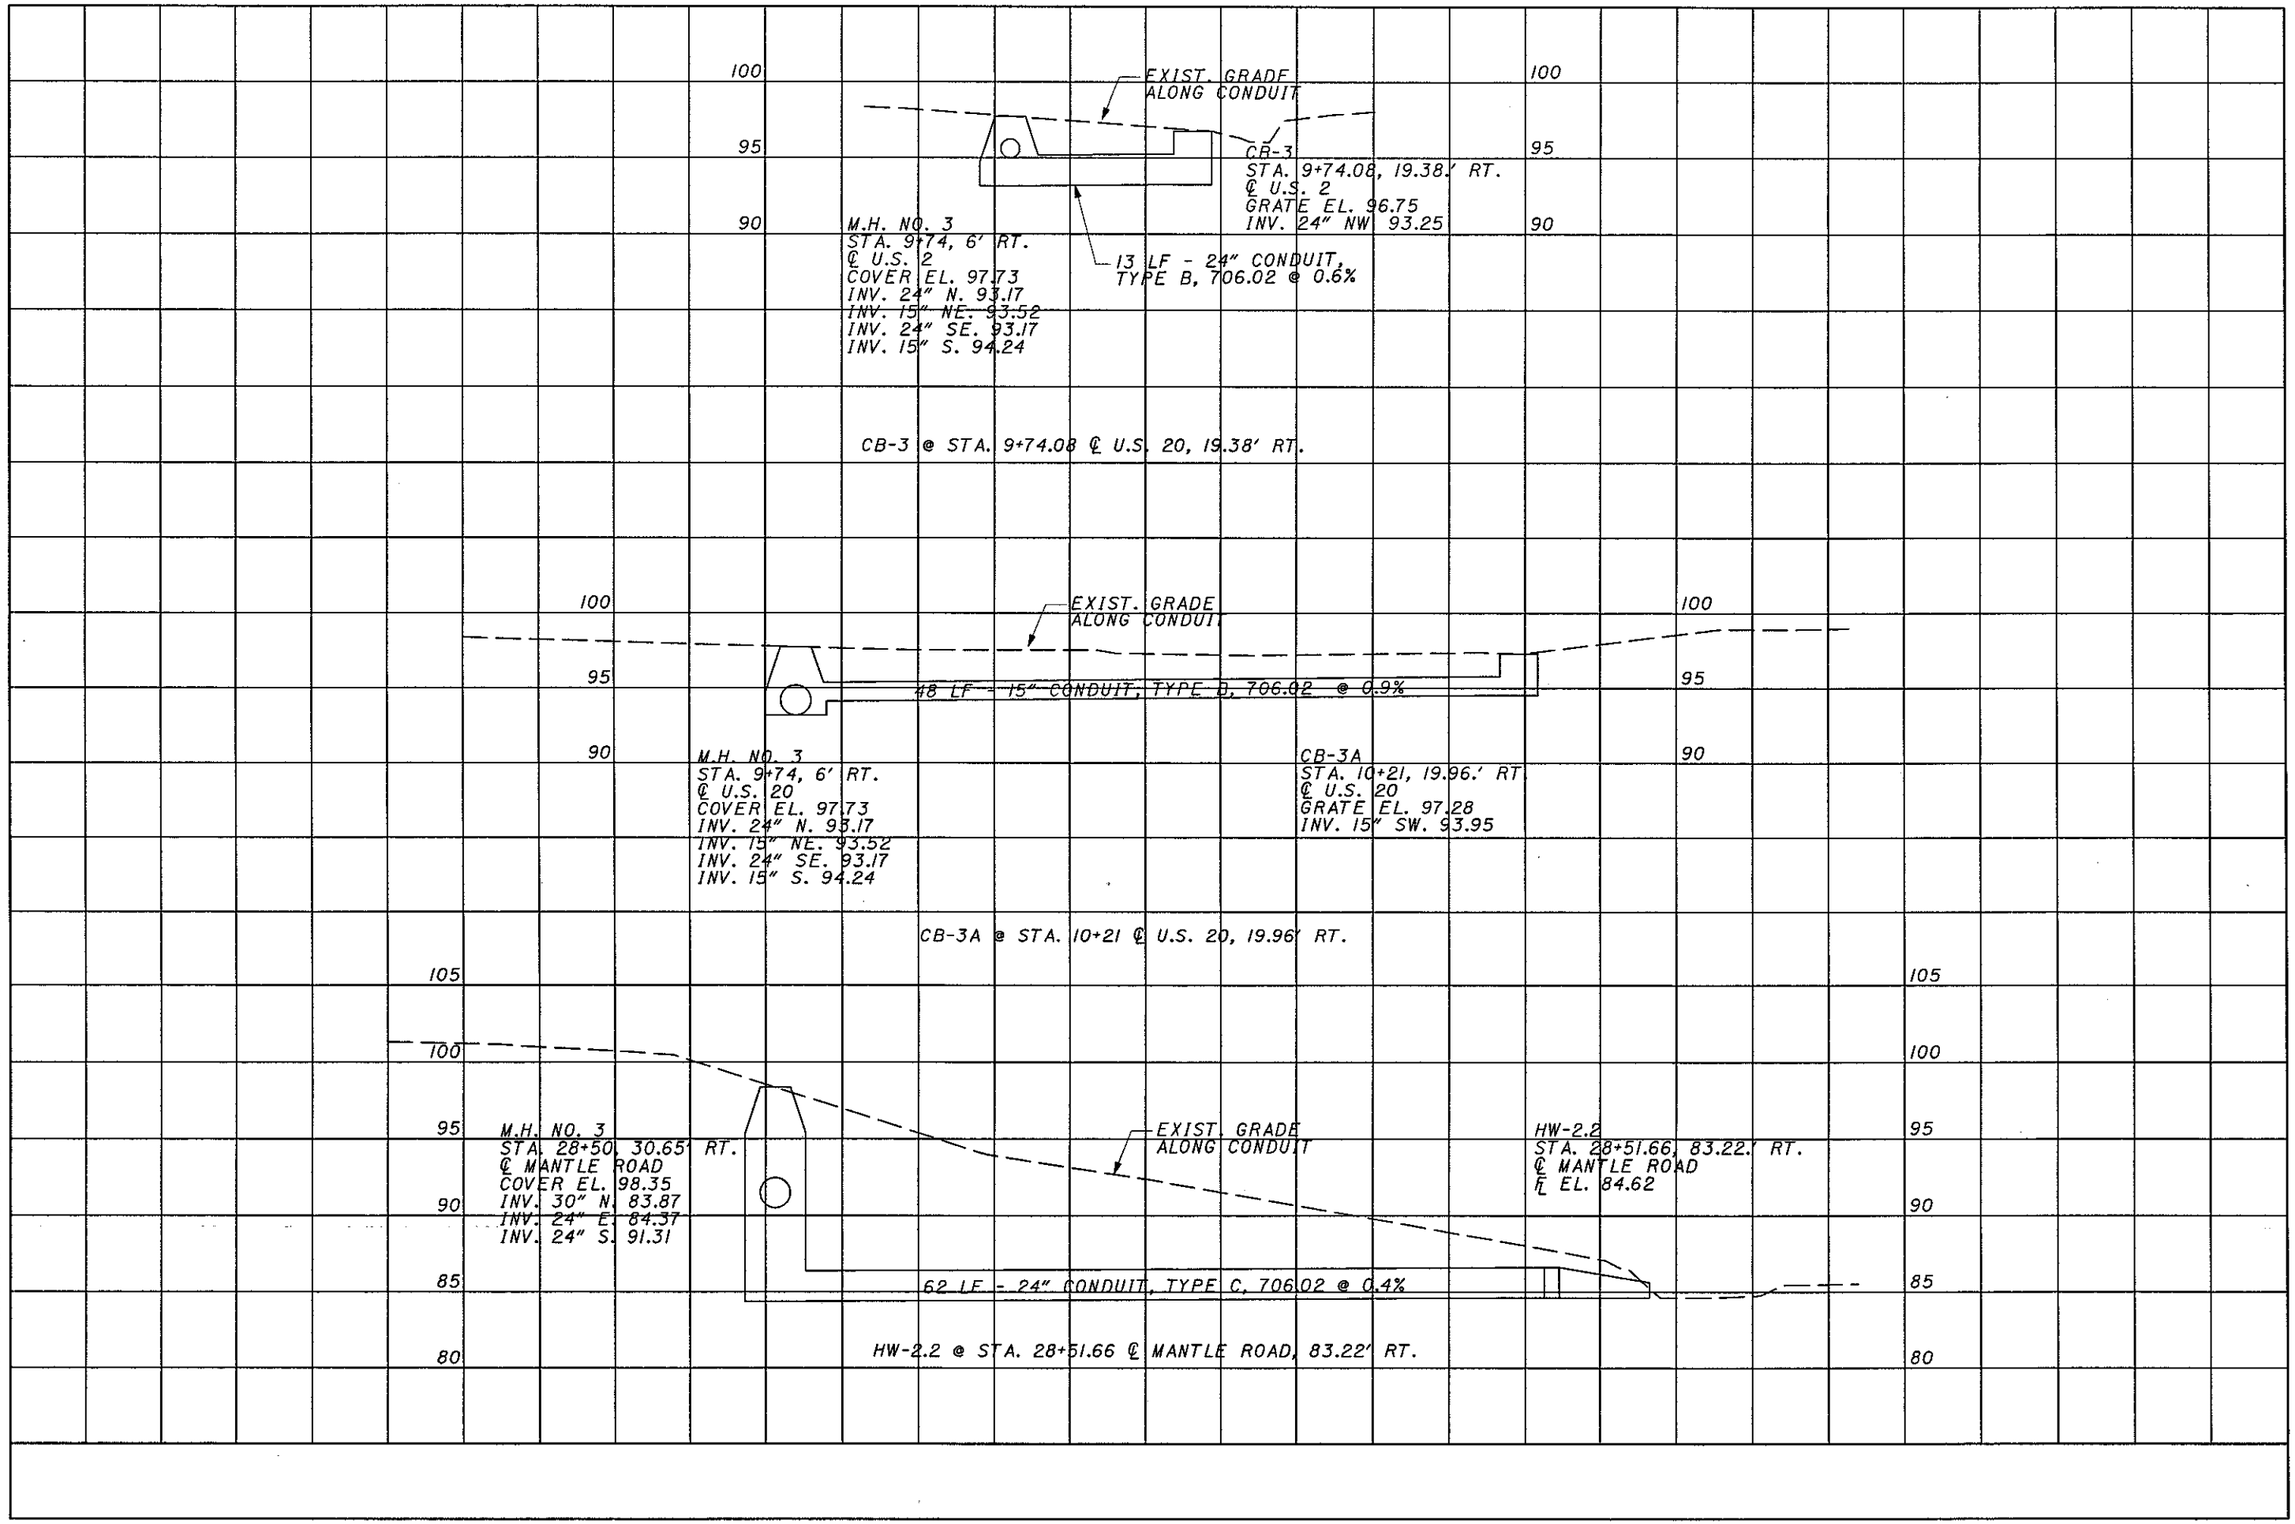

CALCULATED CRP
CHECKED BF

PIPE PROFILES

LAK-20-17.60

16/16

...\pipe profiles\pipeprofile1.dgn 10/29/01 08:49:18 AM