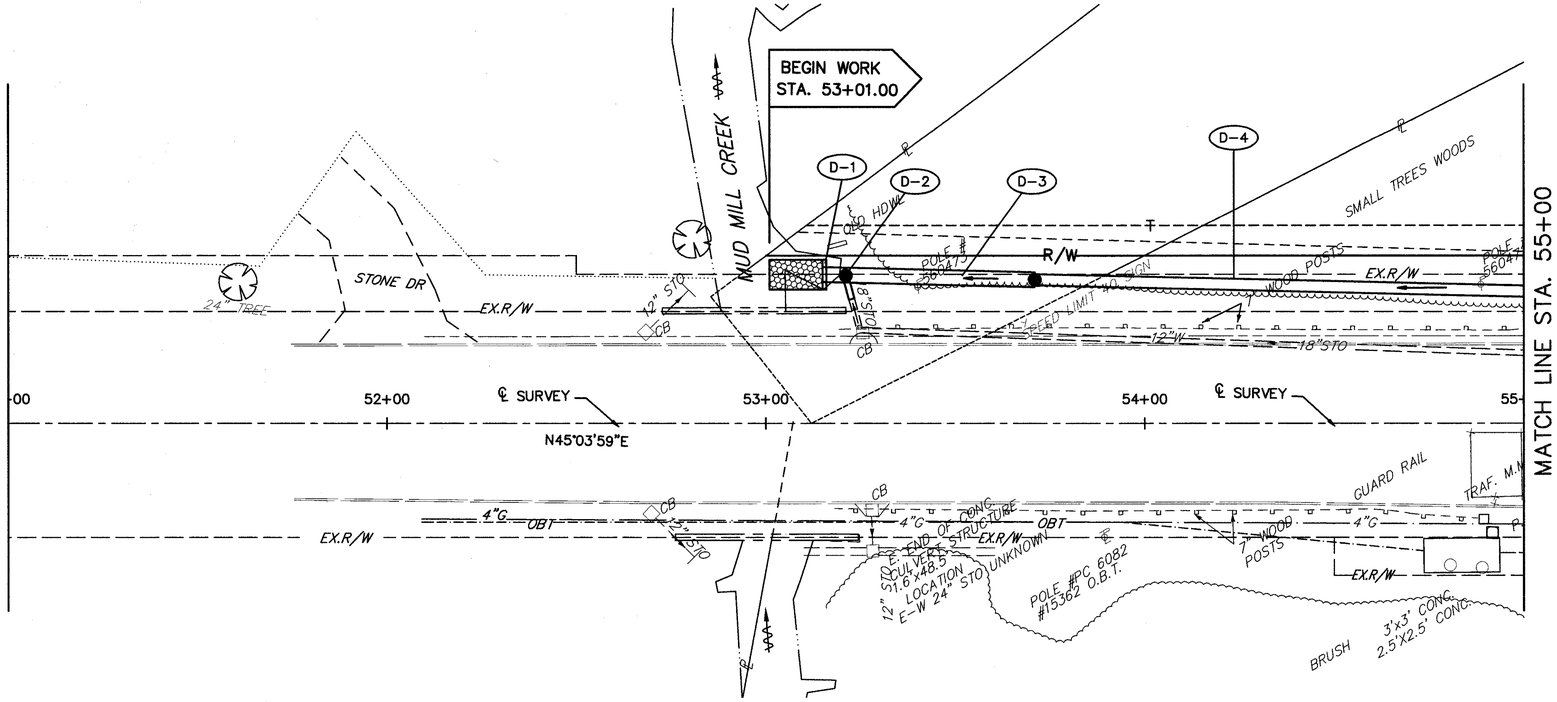

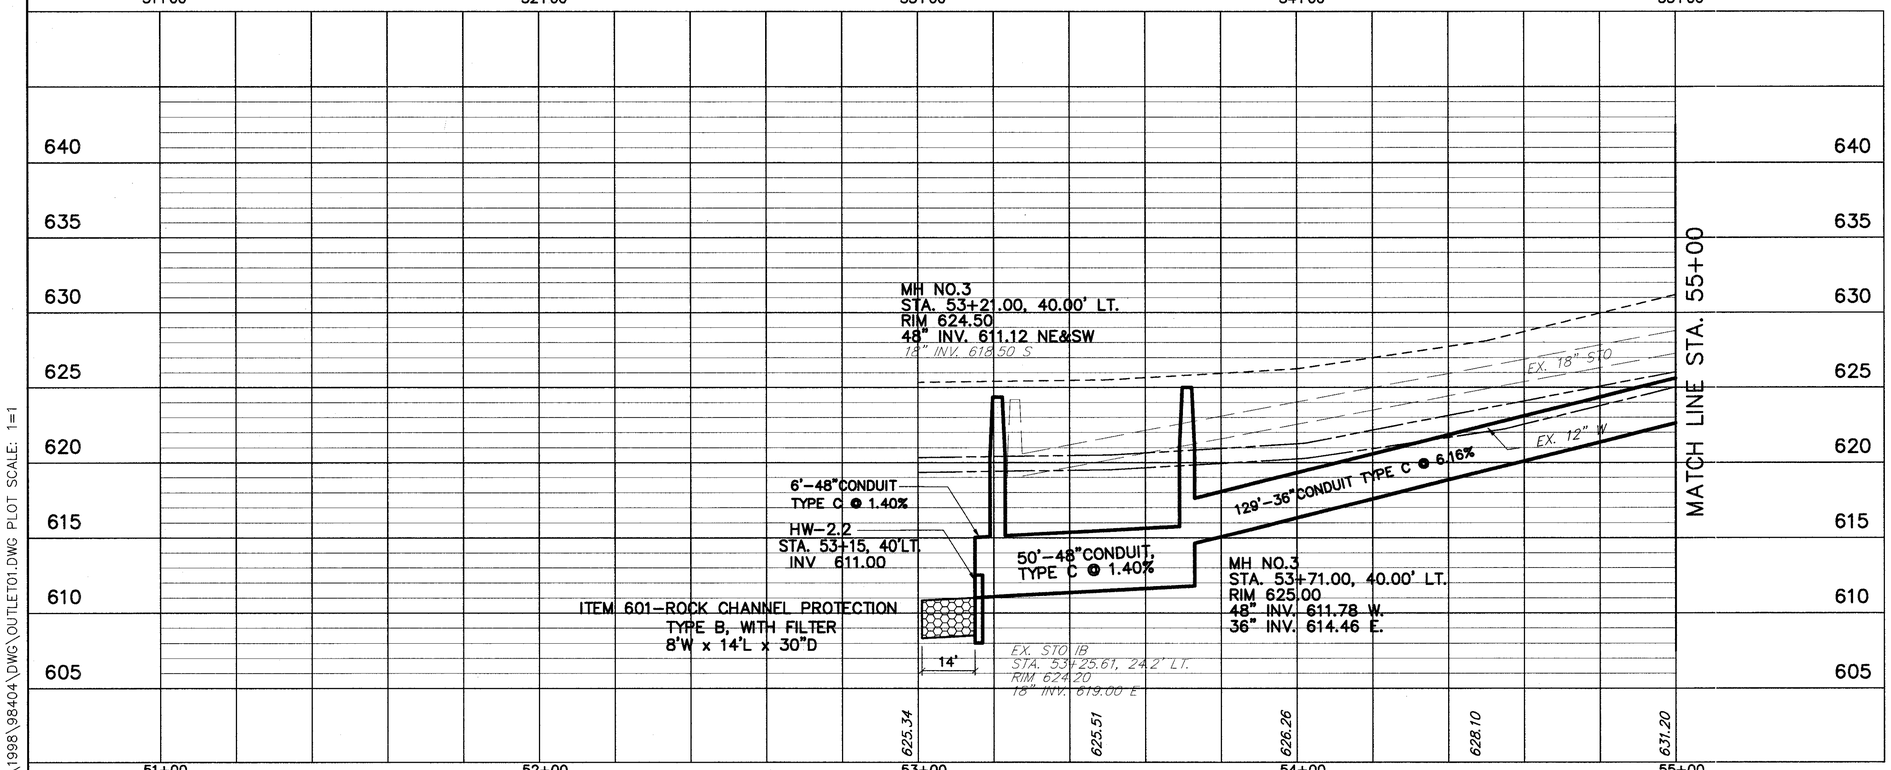

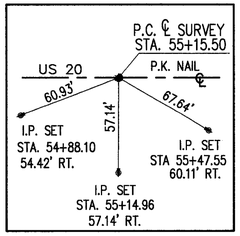

BENCH MARK #1
TOP CHISELED SQUARE IN CONCRETE WALK NW CORNER BRIDGE
STA.52+72± 31'± LT.
ELEV. 625.59

FOR ESTIMATED QUANTITIES SEE SHEET 87

SCALE IN FEET 20 0 -20

CALCULATED | CHECKED

US ROUTE 20 PLAN AND PROFILE
STA. 51+00 TO STA. 55+00

LAK - 20 - 18.72

H:\1998\98404\DWG\OUTLET01.DWG PLOT SCALE: 1=1