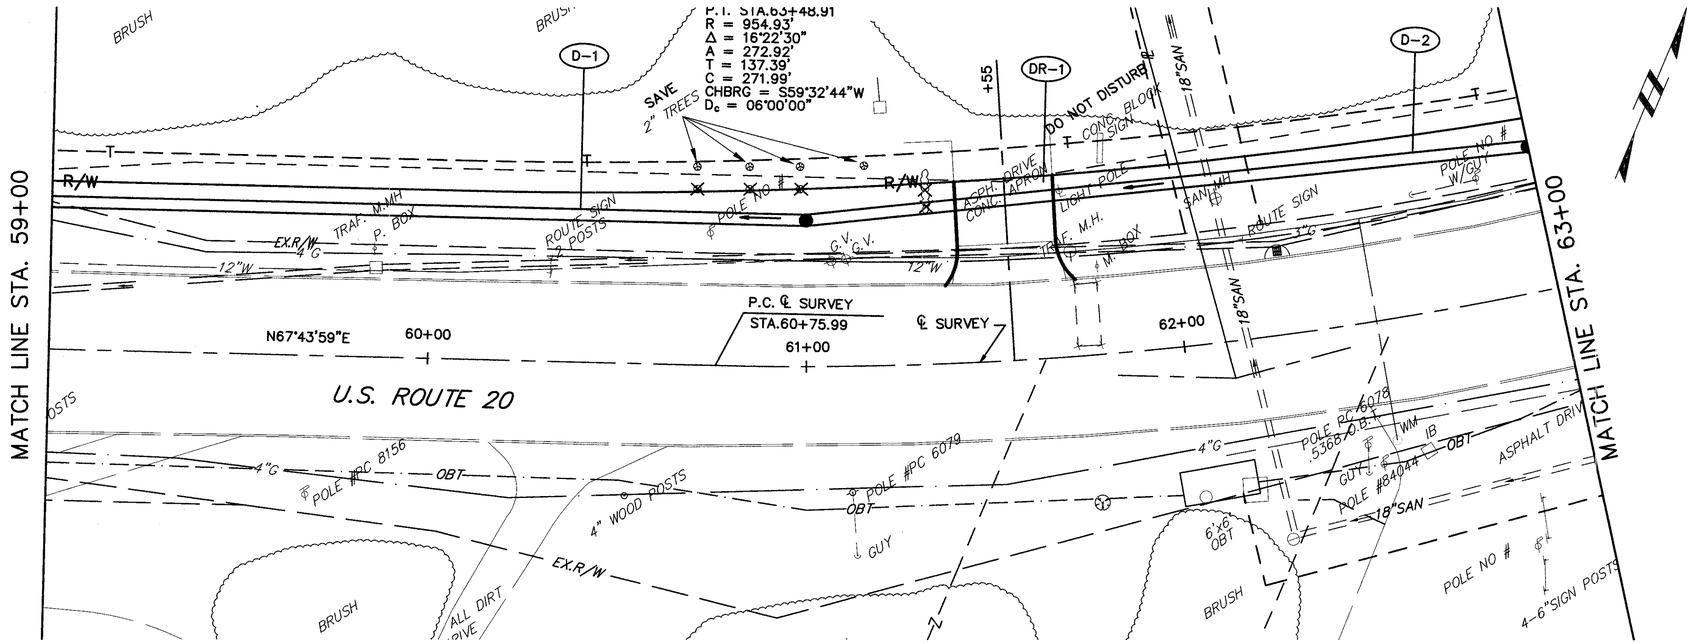

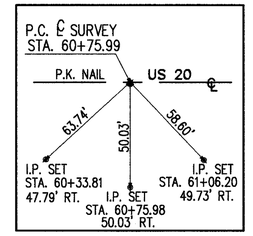

FOR ESTIMATED QUANTITIES SEE SHEET 87.

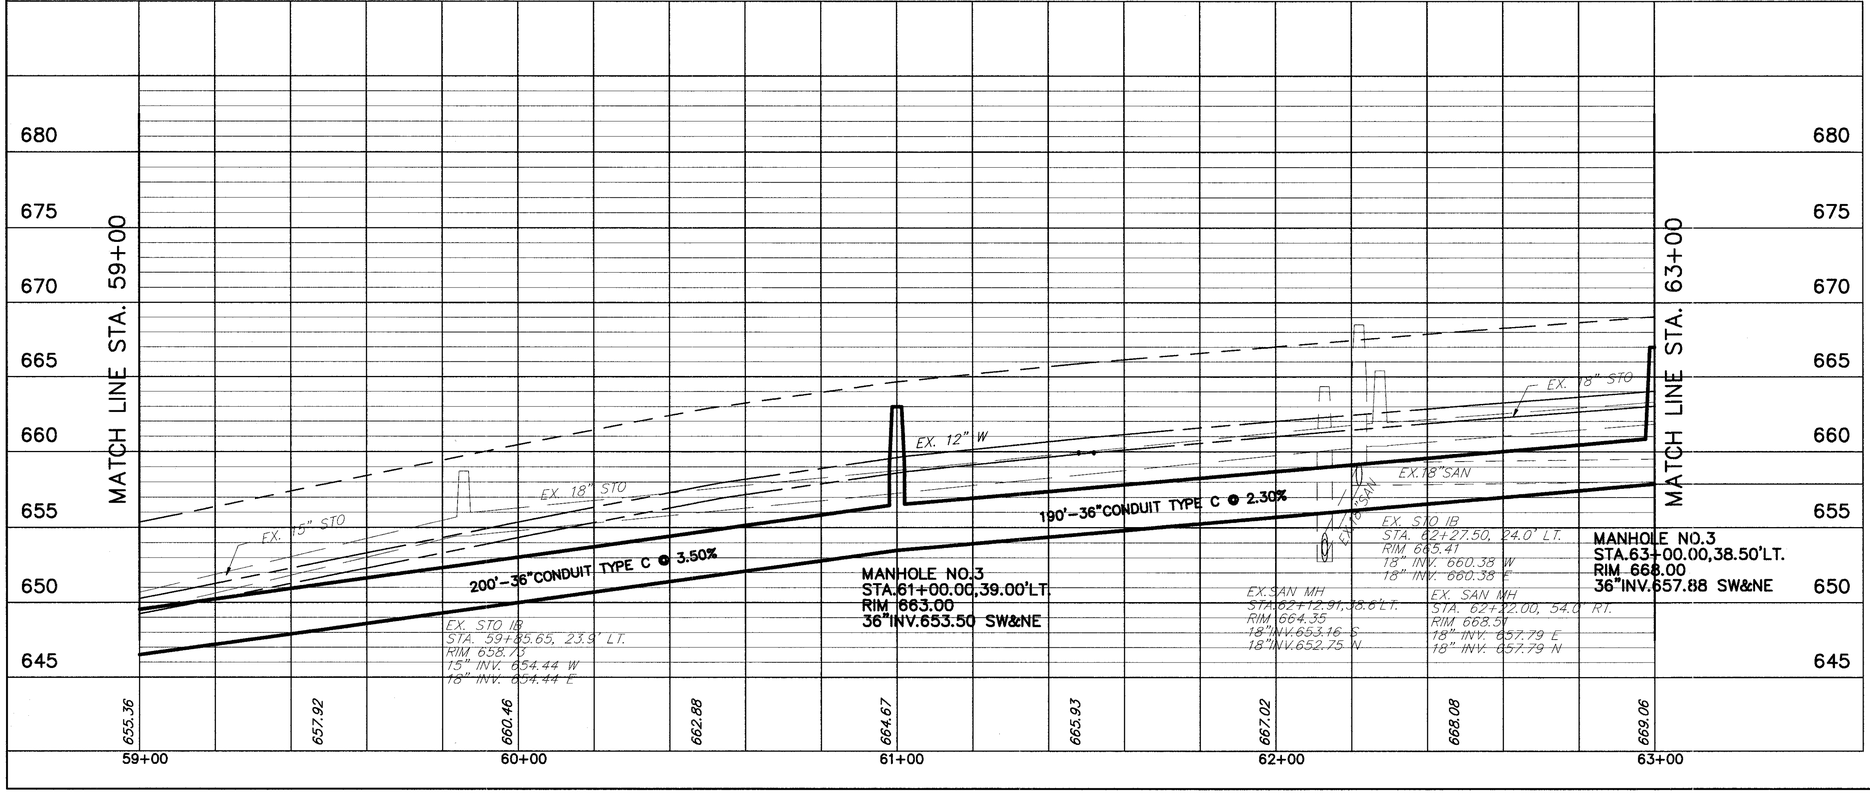

H:\1998\98404\DWG\OUTLET03.DWG PLOT SCALE: 1=1

SCALE IN FEET 20 0 -20

CALCULATED | CHECKED

US ROUTE 20 PLAN AND PROFILE
STA. 59+00 TO STA. 63+00

LAK – 20 – 18.72

83
441