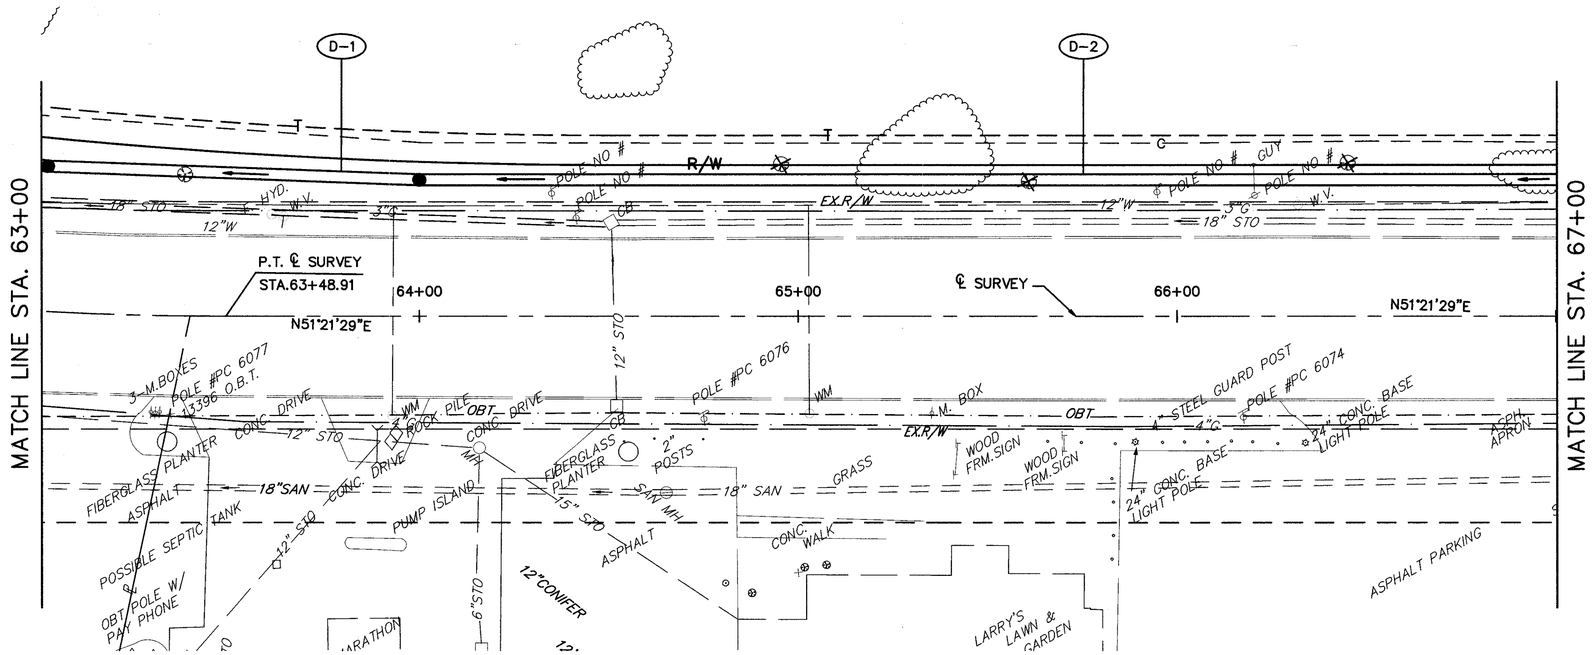

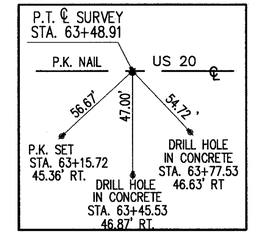

BENCH MARK #3
TOP NW CORNER CONC. WALK AT
NW CORNER MARATHON GAS STA.
STA. 63+73± 78'± RT.
ELEV. 672.08

FOR ESTIMATED QUANTITIES SEE SHEET 87.

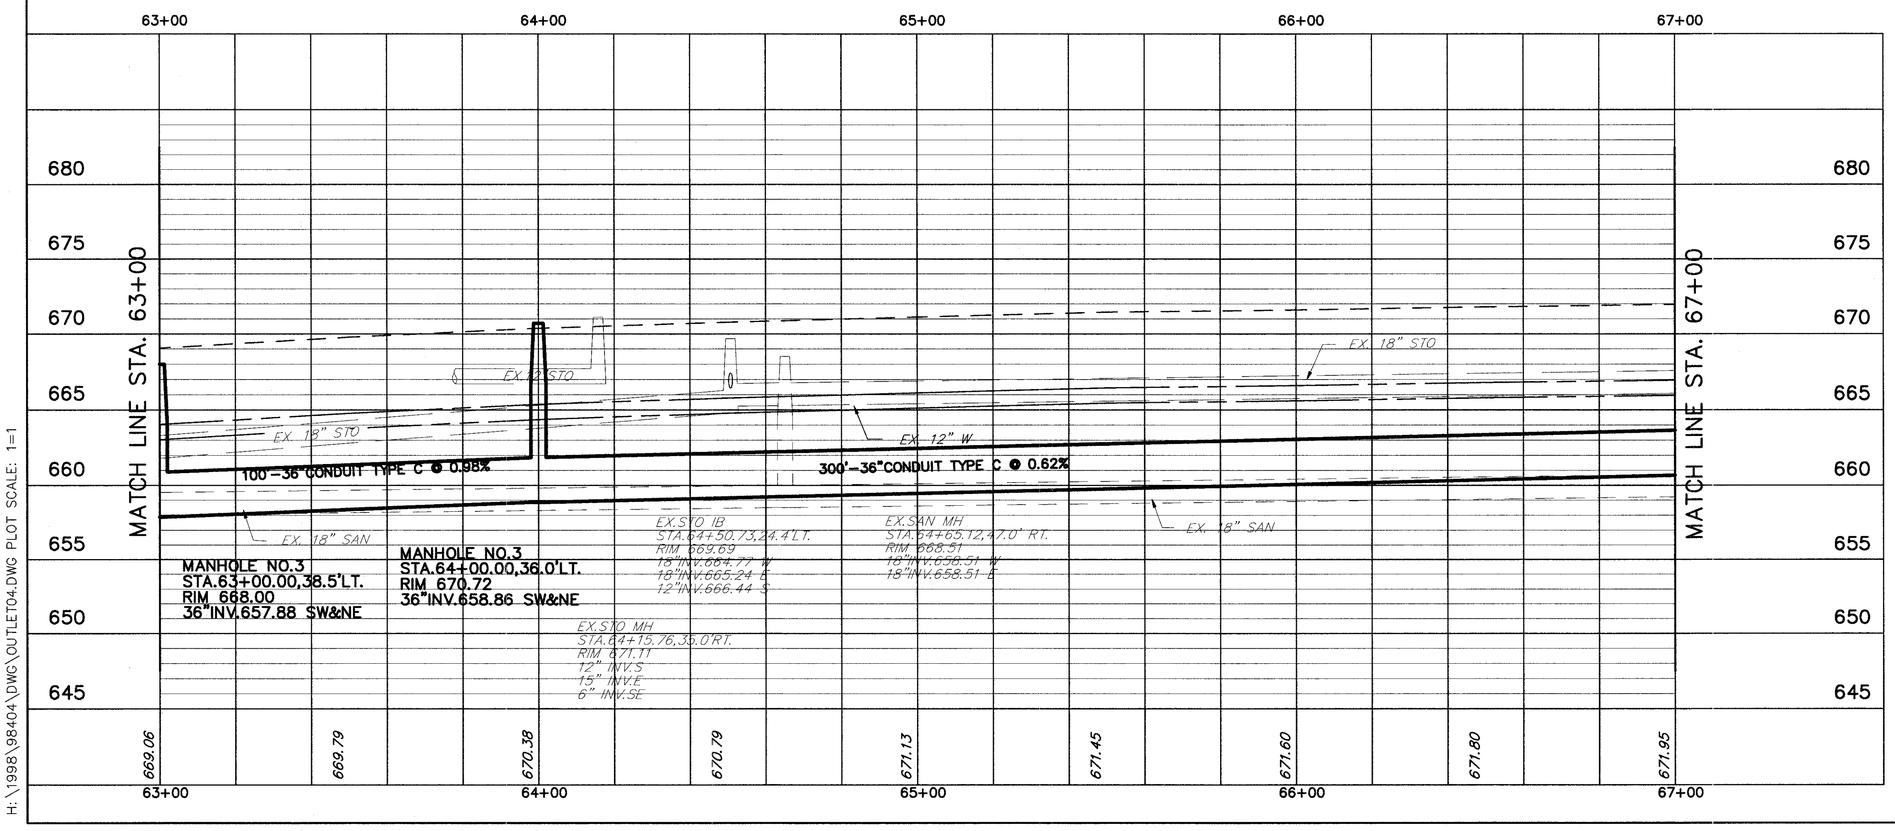

H:\1998\98404\DWG\OUTLET04.DWG PLOT SCALE: 1=1

SCALE IN FEET
20 0 -20

CALCULATED
CHECKED

US ROUTE 20 PLAN AND PROFILE
STA. 63+00 TO STA. 67+00

LAK - 20 - 18.72