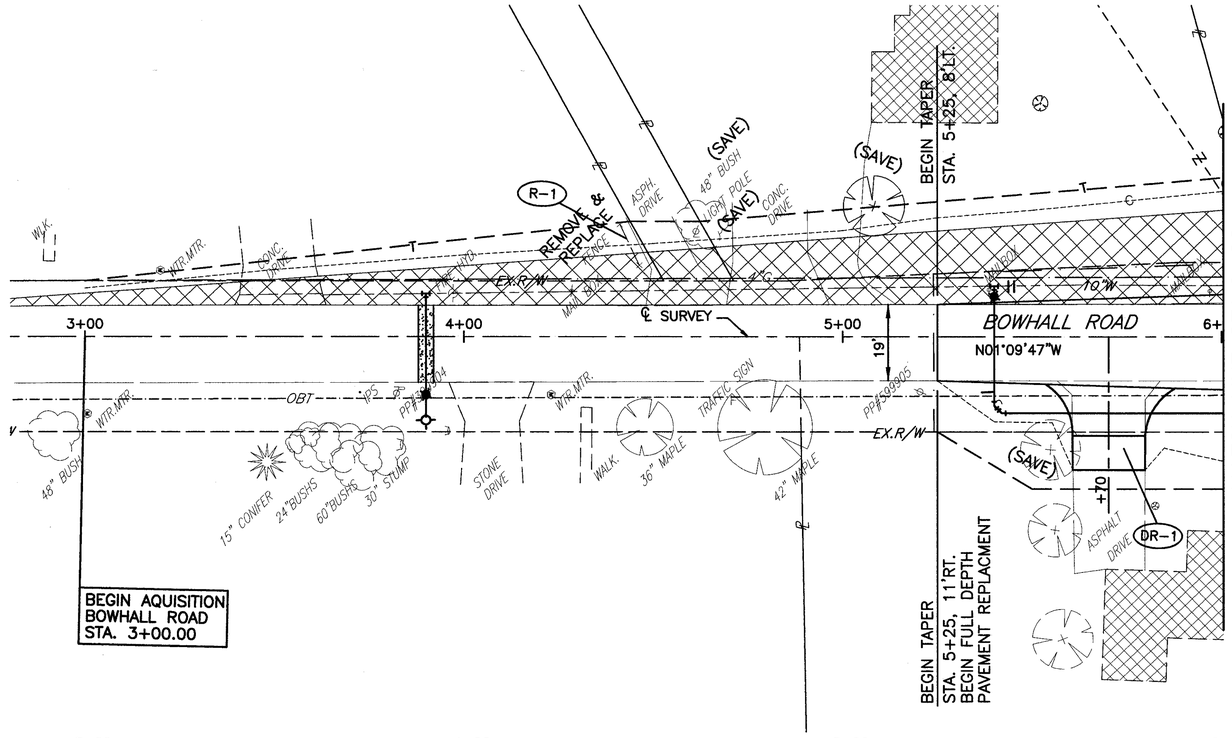

TEMPORARY PAVEMENT

FULL DEPTH PAVEMENT REPAIR AS PER DETAIL ON SHEET 315

FOR WATER MAIN QUANTITIES SEE SHEET 310.

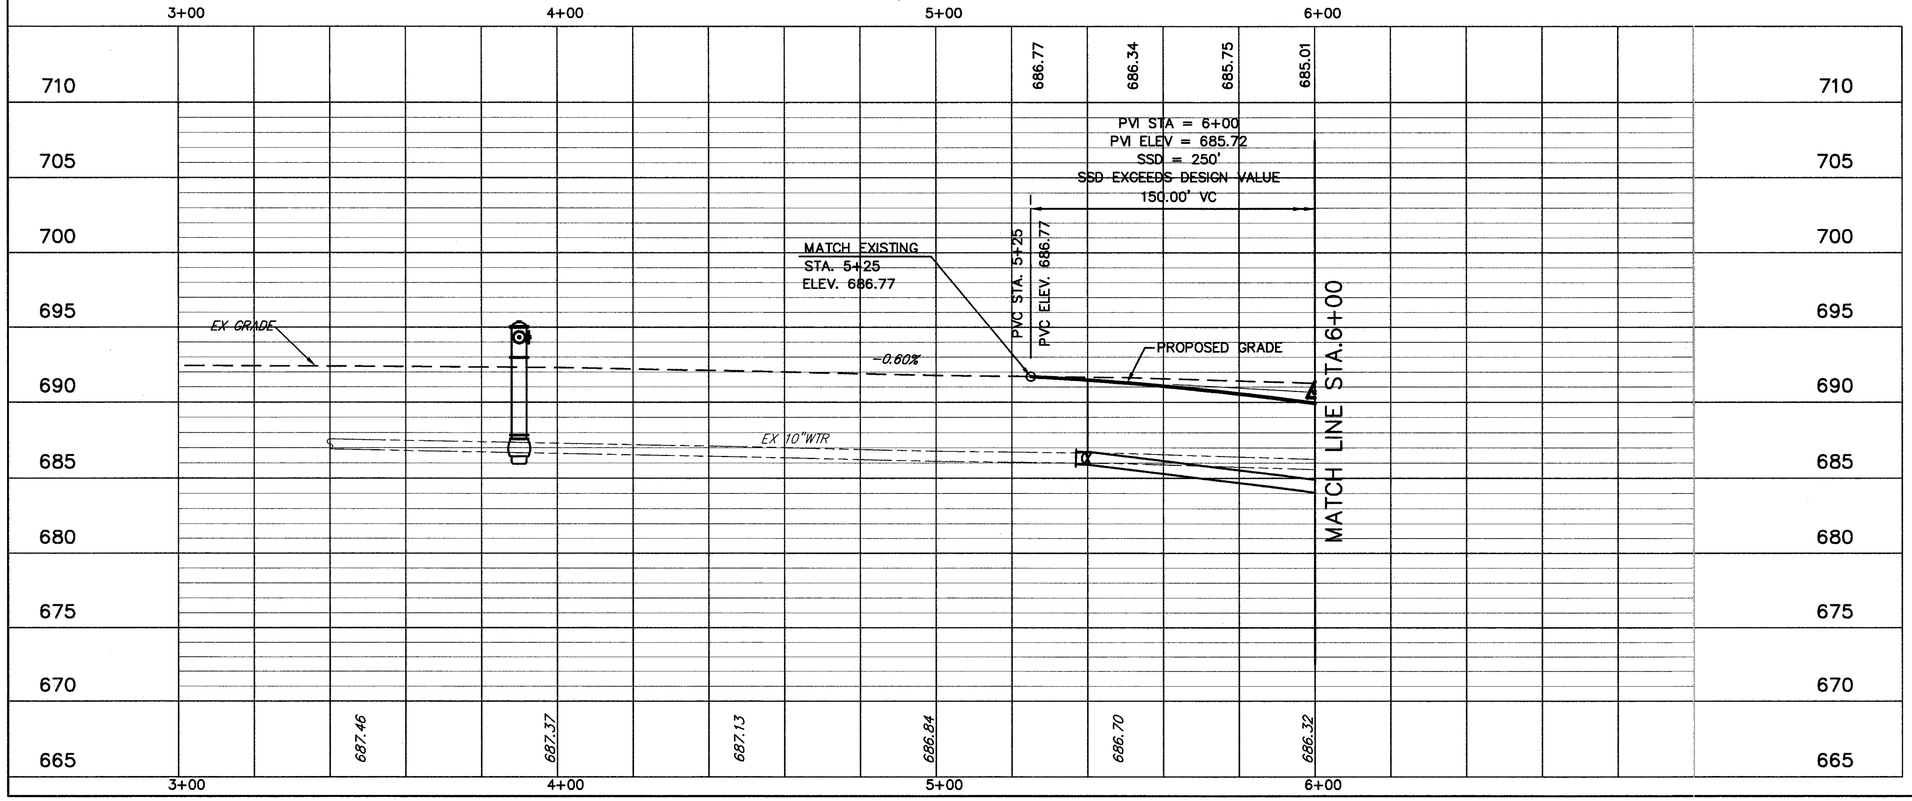

N

SCALE IN FEET
20
0
-20

CALCULATED | CHECKED

BOWHALL ROAD PLAN AND PROFILE
STA. 2+00 TO STA. 6+00

LAK - 20 - 18.72

118
441

H:\1998\98404\DWG\SSPR51.DWG