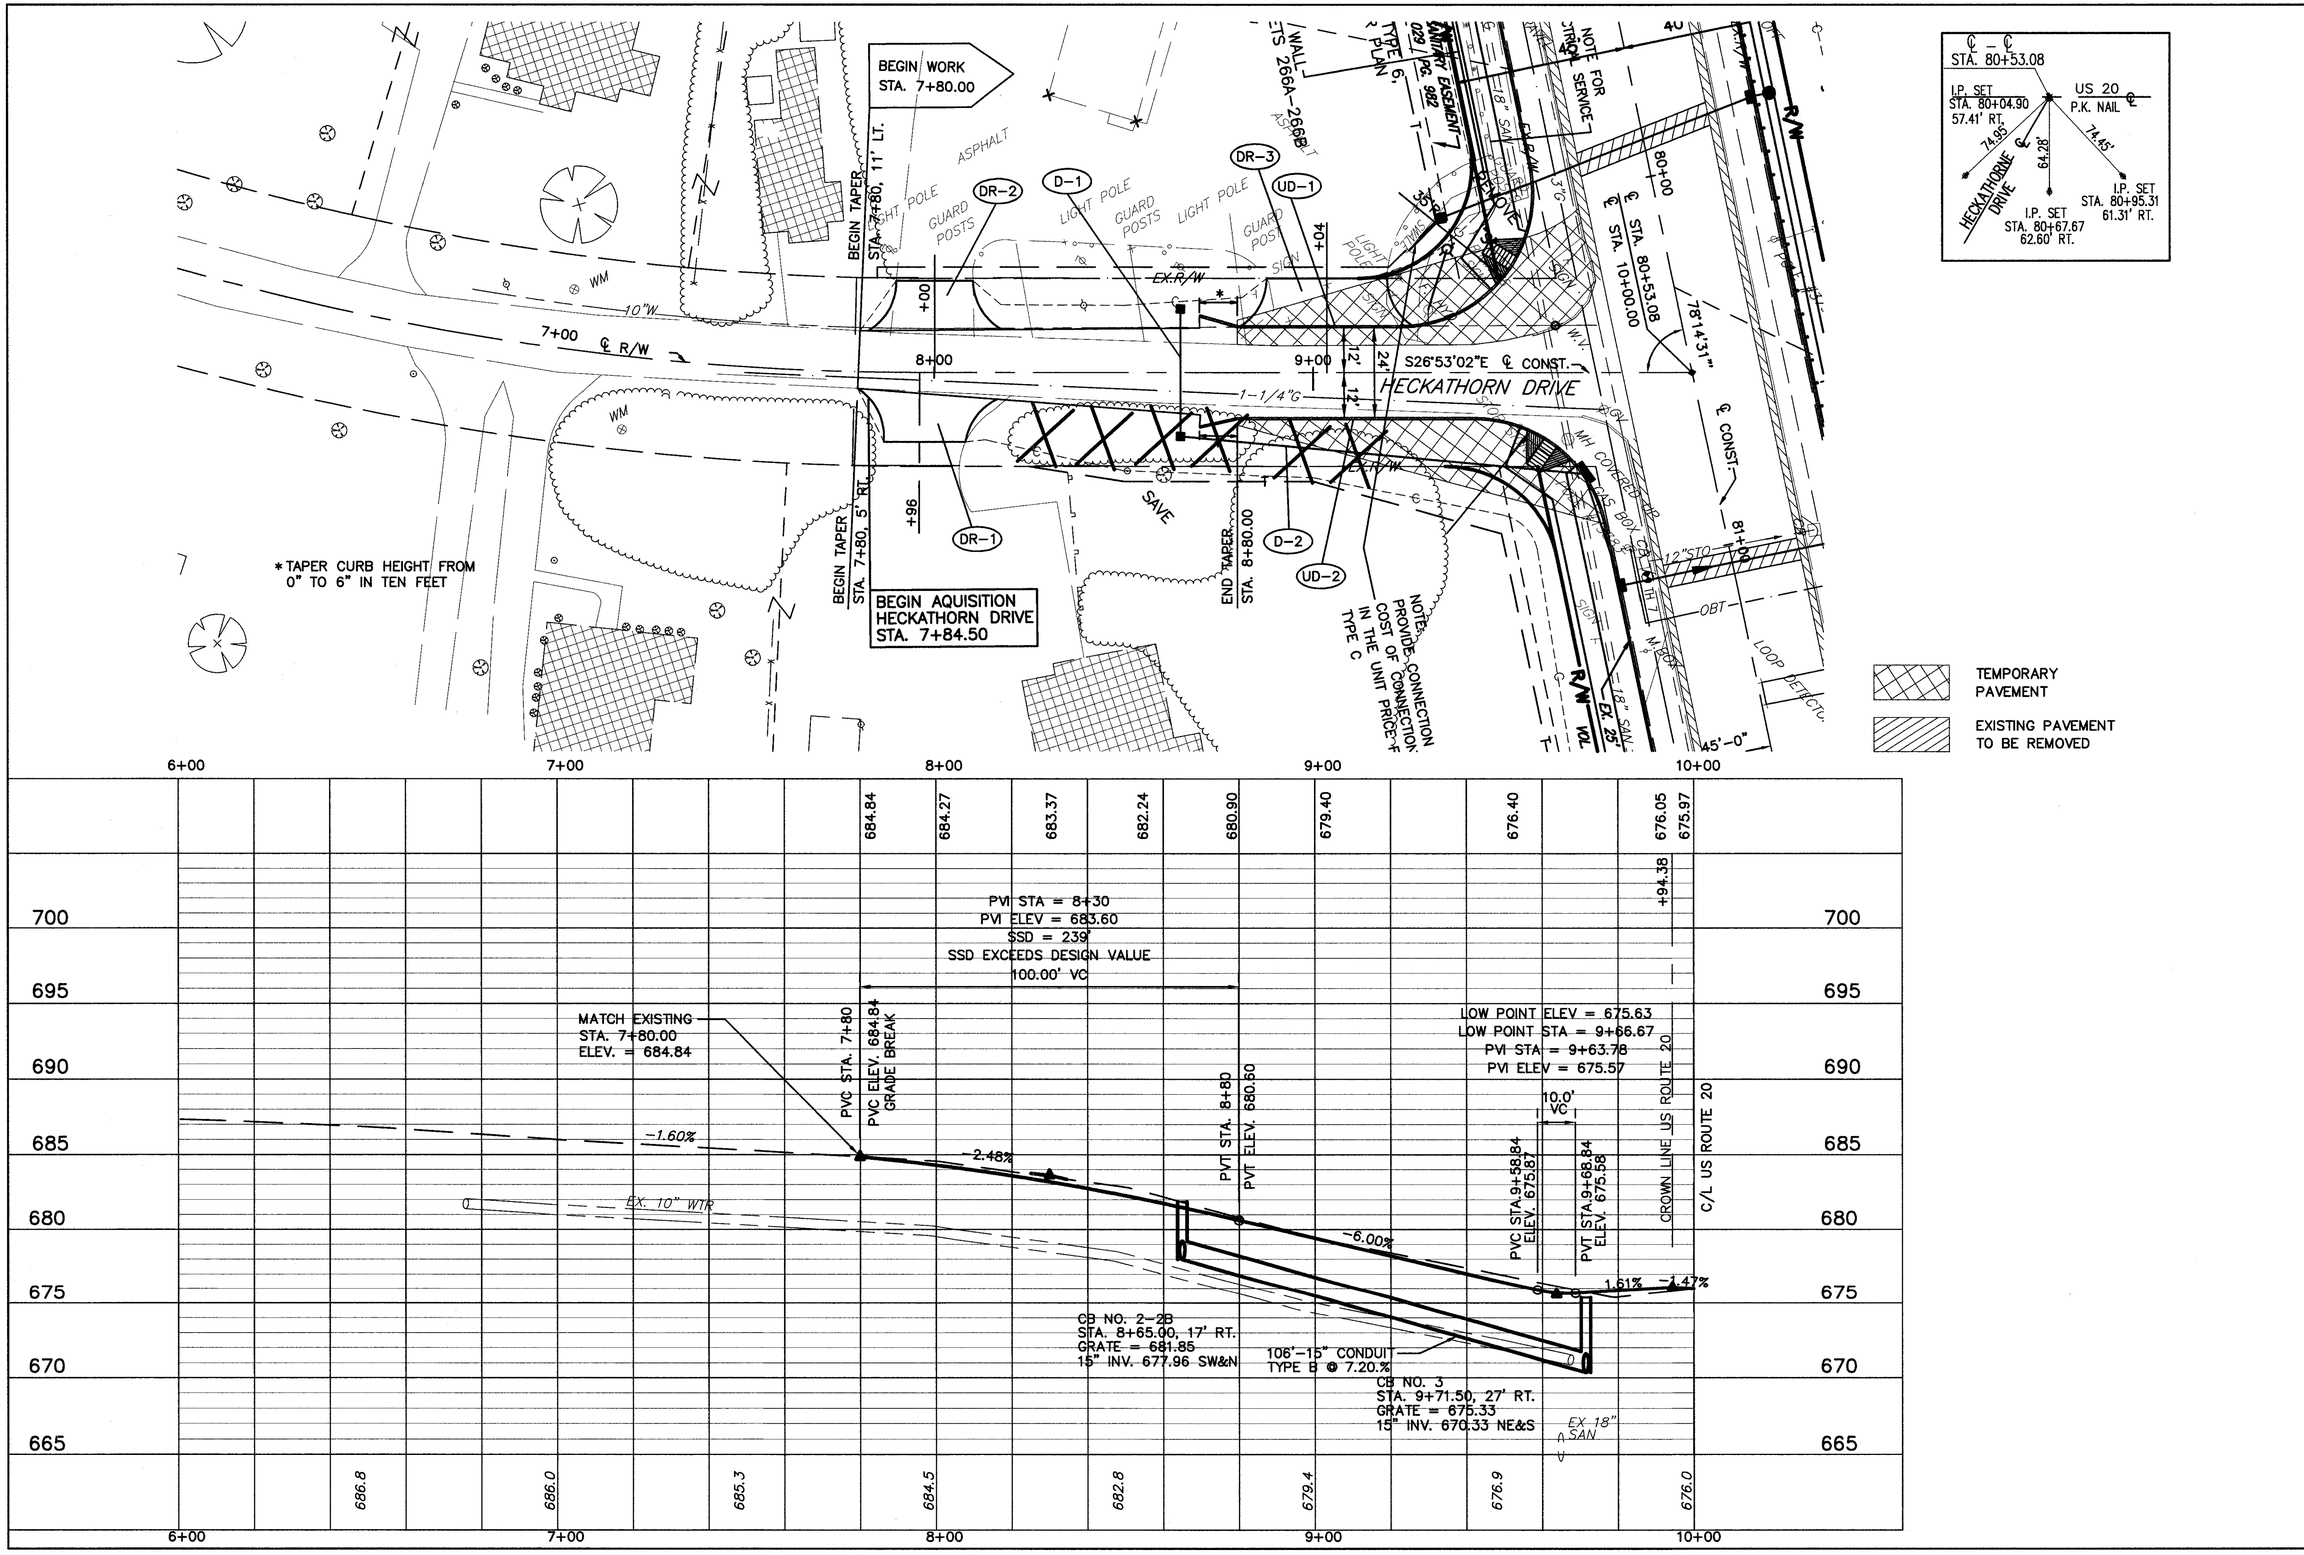

H:\1998\98404\dwg\SSPR6.DWG 09/12/01 10:46:59 AM AM EDT

SCALE IN FEET

CALCULATED

CHECKED

HECKATHORN DRIVE PLAN AND PROFILE
STA. 7+00 TO STA. 10+00

LAK - 20 - 18.72