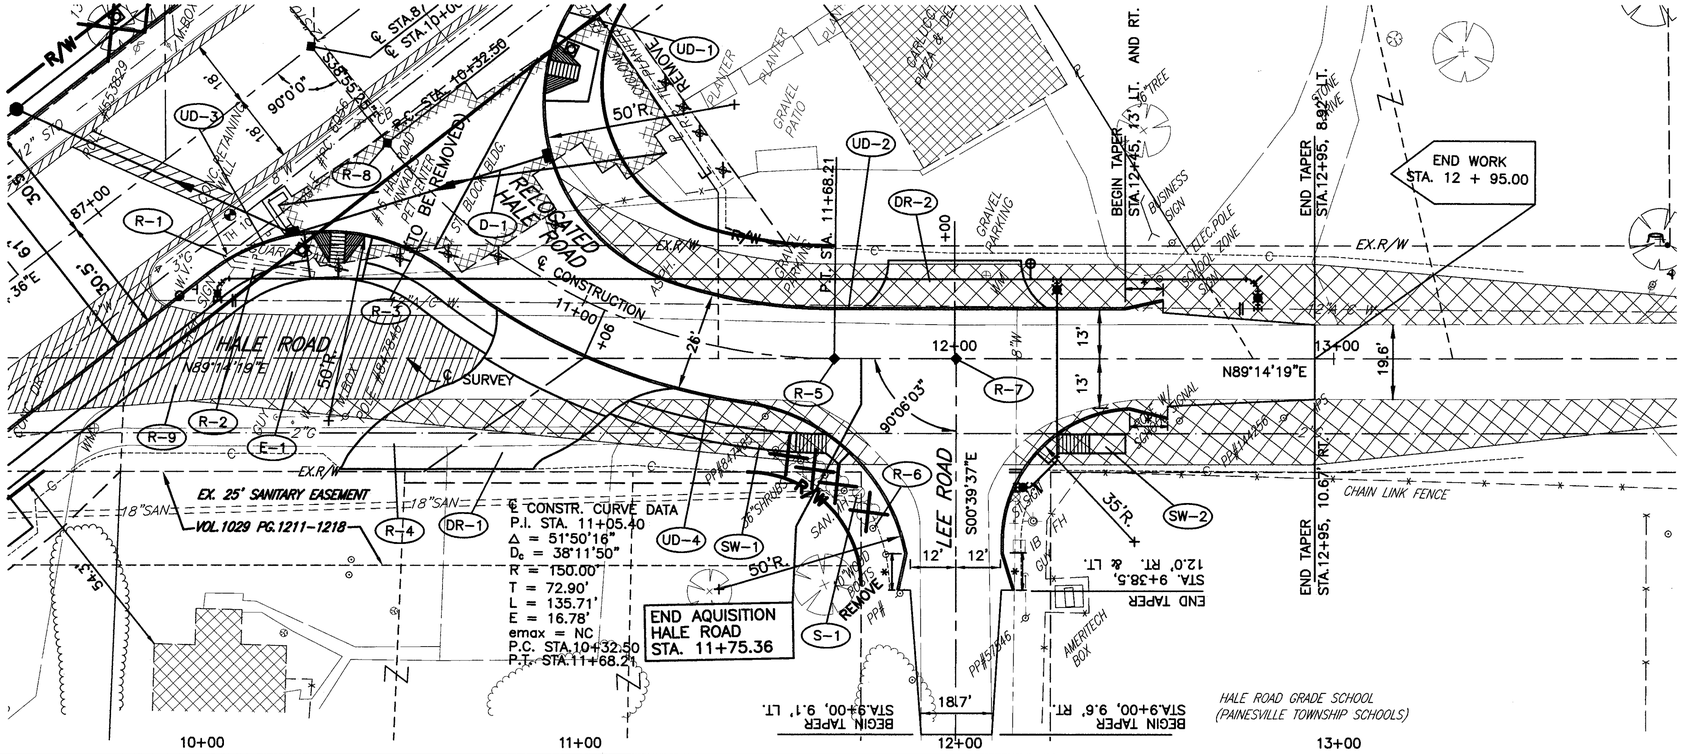

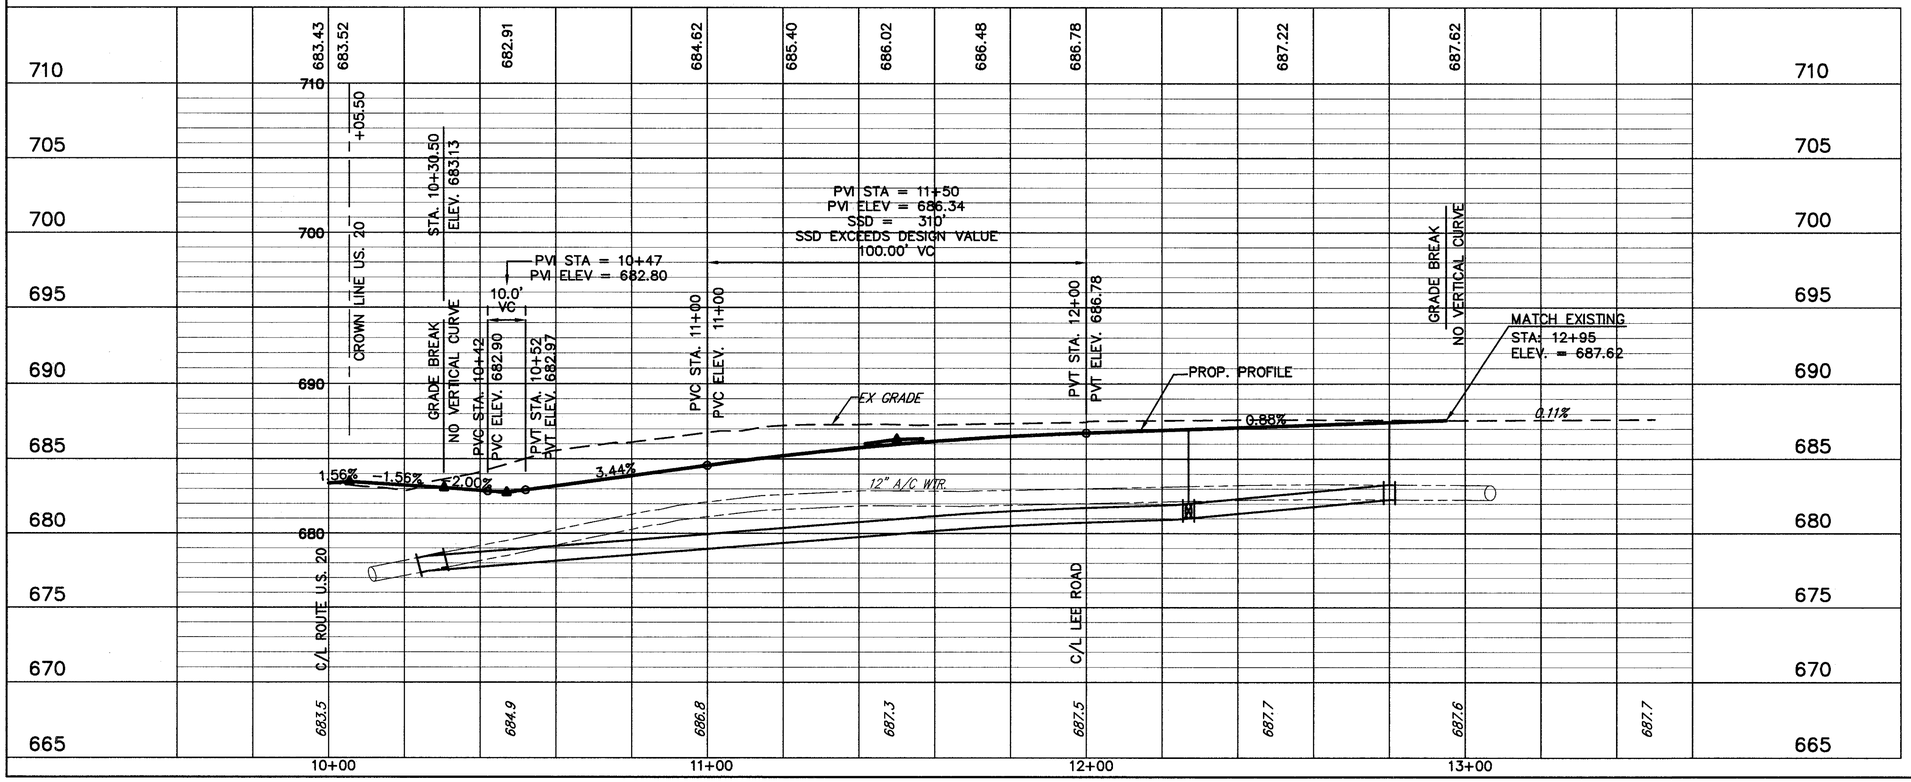

FOR WATER MAIN QUANTITIES SEE SHEET 310

EXISTING PAVEMENT TO BE REMOVED

TEMPORARY PAVEMENT

SCALE IN FEET 20 0 -20

CALCULATED

CHECKED

HALE ROAD PLAN AND PROFILE
STA. 10+00 TO STA. 13+00

LAK - 20 - 18.72

127
441

H:\1998\98404\dwg\SSPR7.DWG 09/12/01 10:48:39 AM EDT