SEEDING	
END WIDTH	

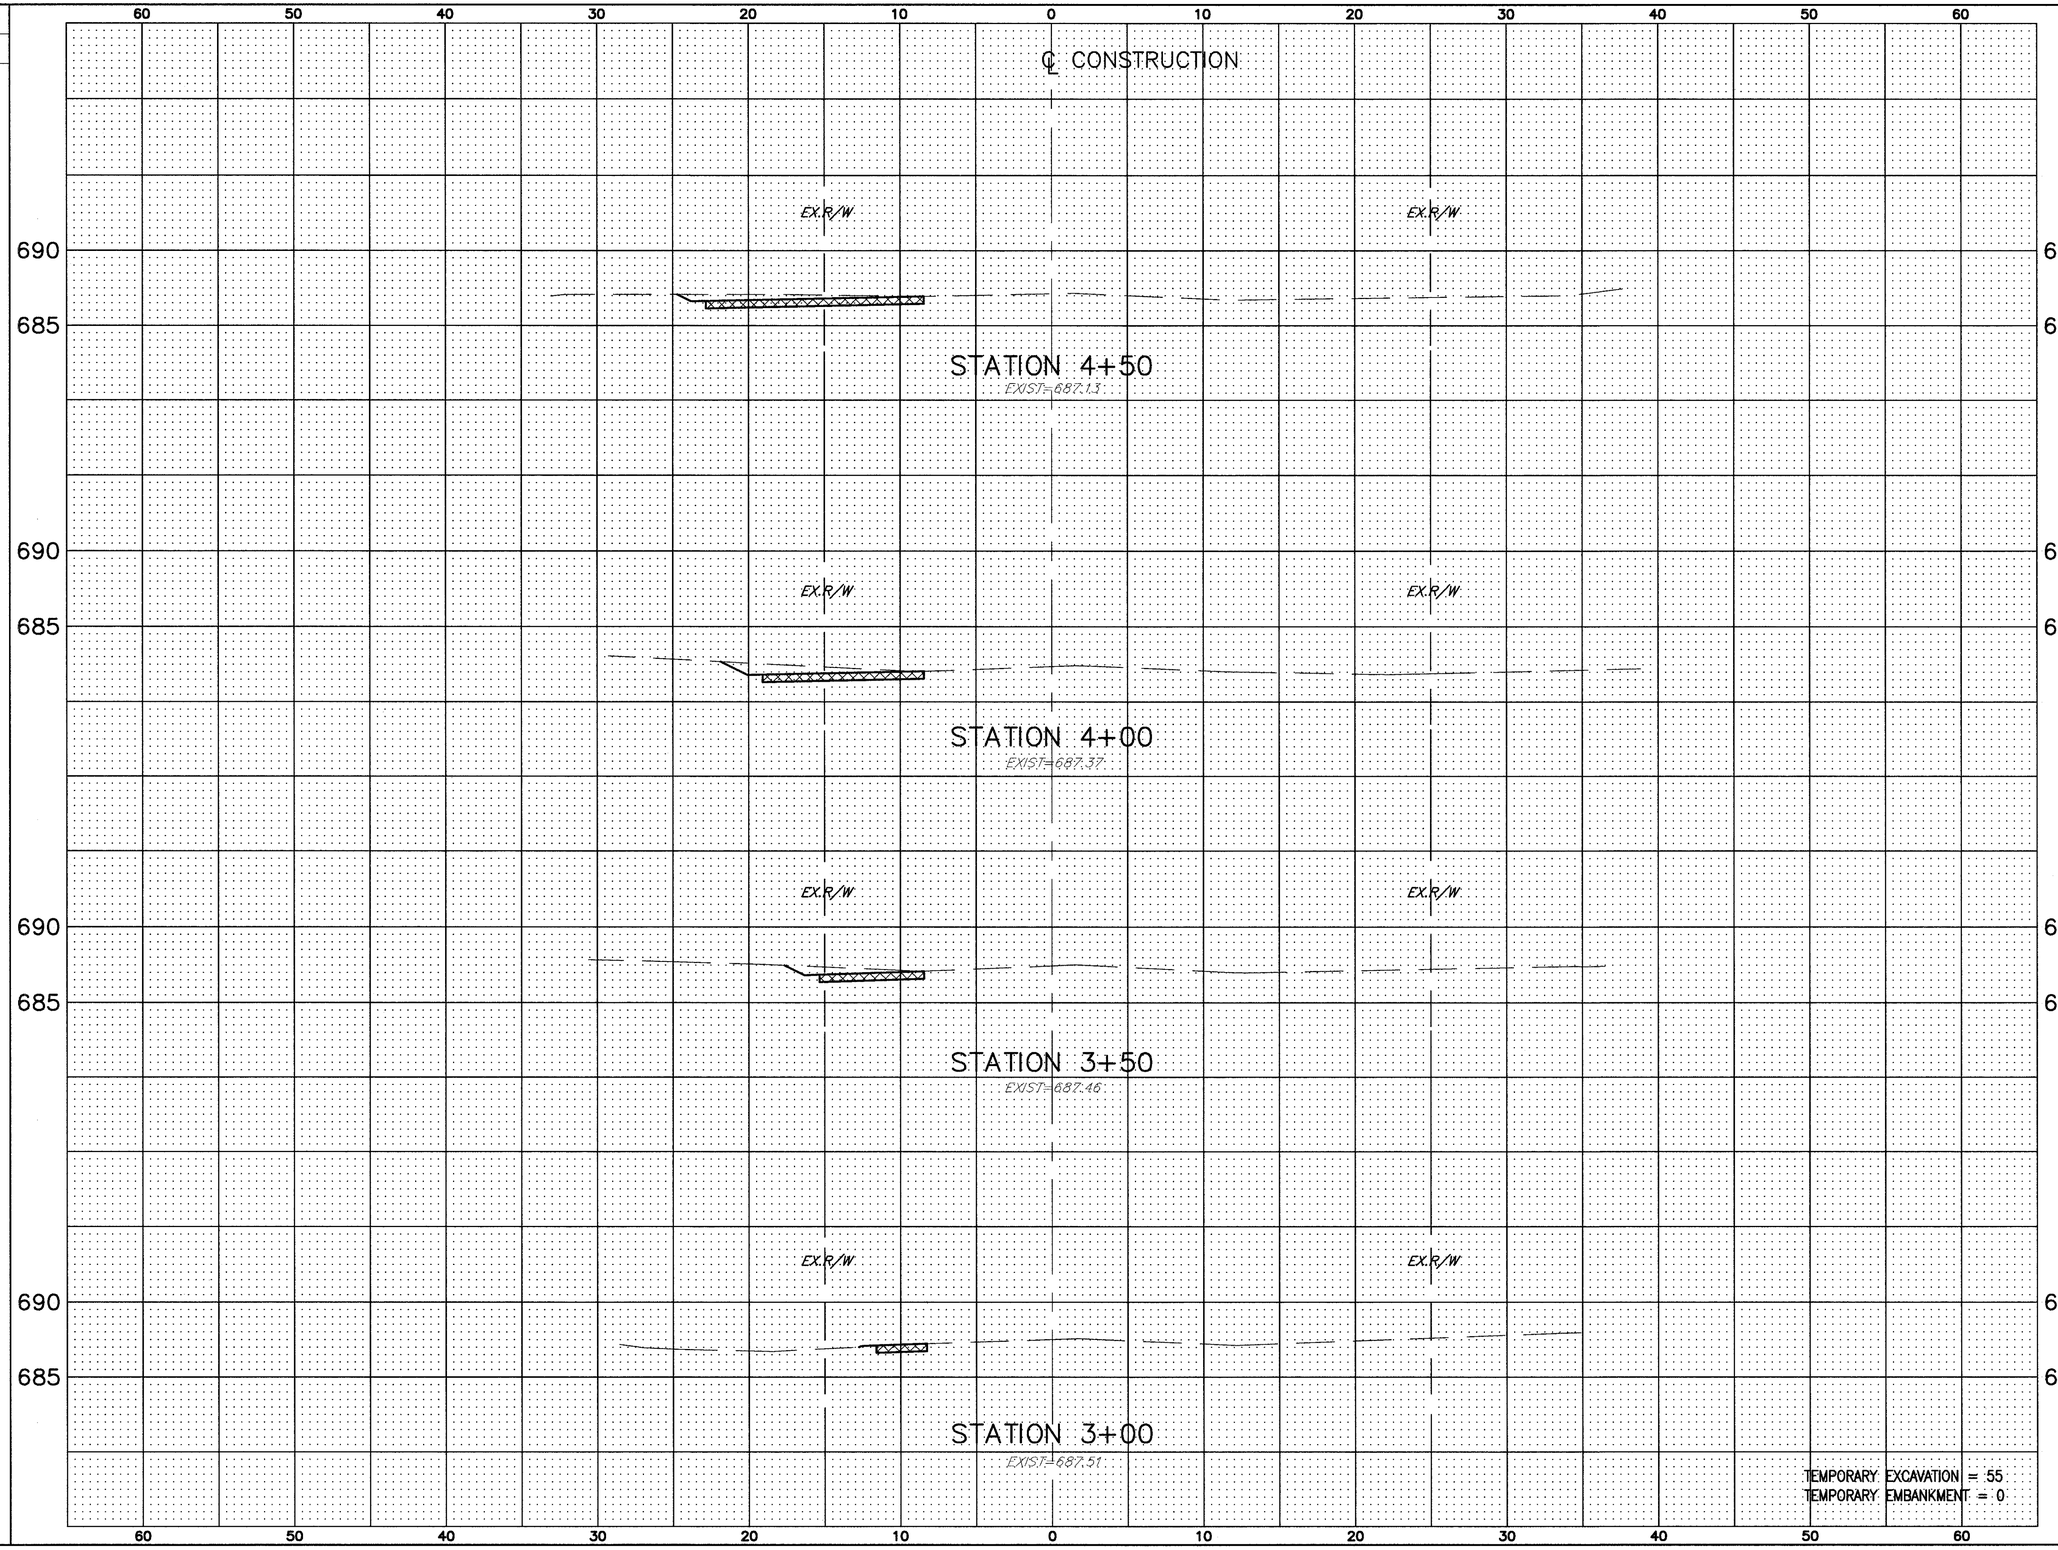

END AREA		VOLUME	
CUT	FILL	CUT	FILL

CALCULATED J.H.D.

CHECKED W.D.B.

BOWHALL ROAD SECTIONS STA. 3+00 TO STA. 4+50

LAK – 20 – 18.72

129
441

H:\1998\98404\DWG\XSSBOWHALL.DWG PLOT SCALE: 1=5