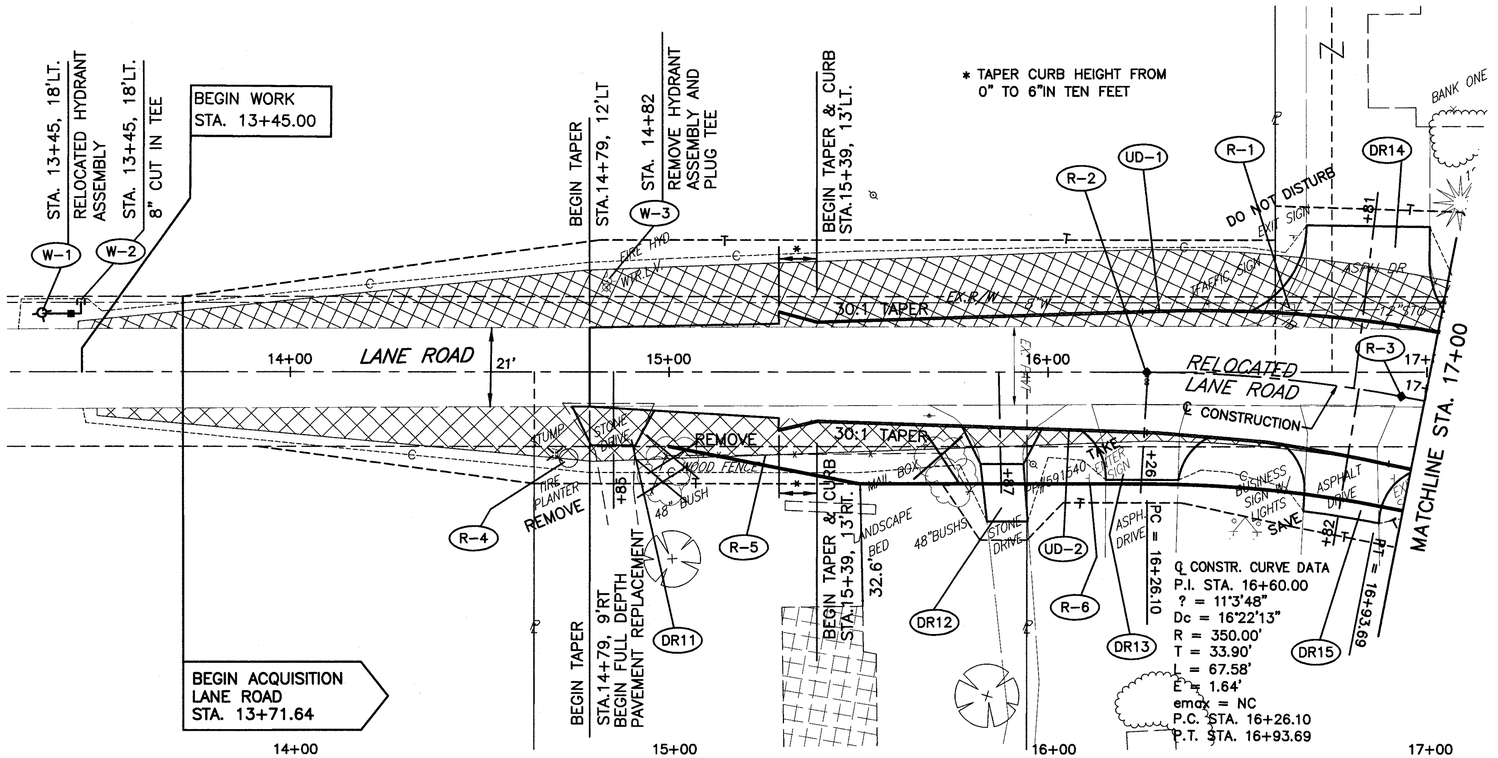

NOTE: EXISTING CATCH BASINS OR INLETS WHICH ARE SPECIFIED TO BE ABANDONED AND ARE BEING UTILIZED AS OUTLETS FOR A PROPOSED DRAINAGE STRUCTURE SHALL BE ABANDONED AS PER 202.09 OF OHIO DEPARTMENT OF TRANSPORTATION CONSTRUCTION AND MATERIAL SPECIFICATIONS.

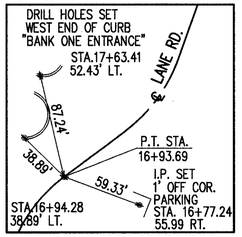

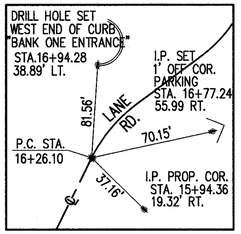

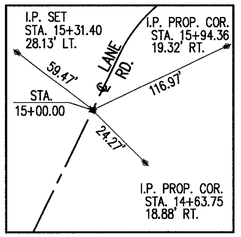

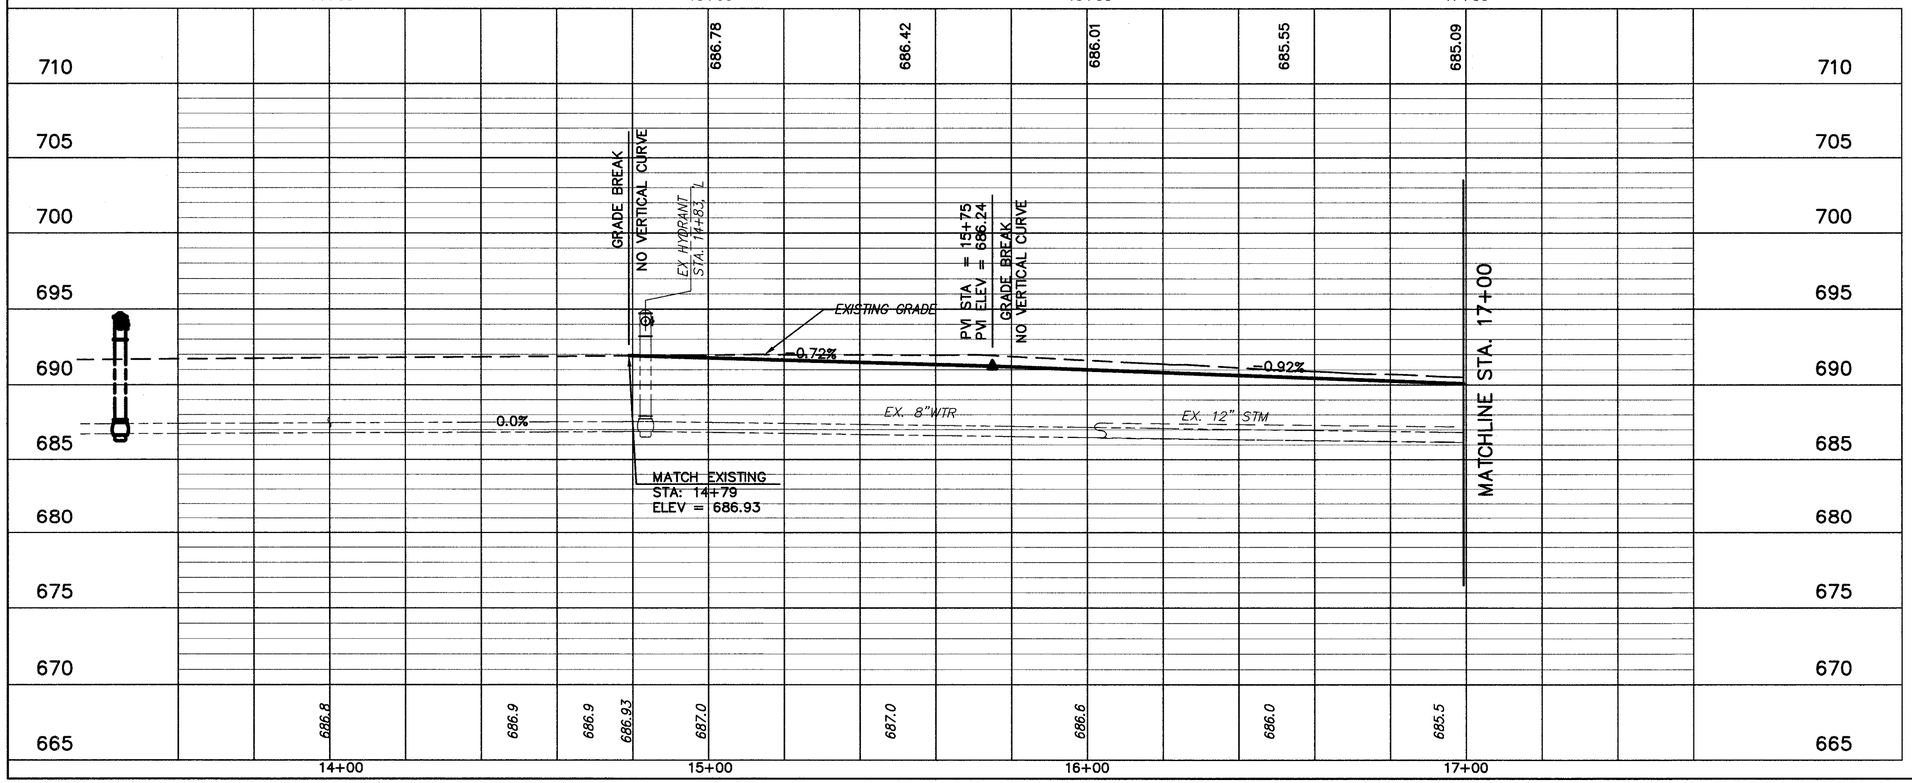

N

SCALE IN FEET
20
0
-20

CALCULATED
CHECKED

LANE ROAD PLAN AND PROFILE
STA. 14+00 TO STA. 17+00

LAK - 20 - 18.72

160
441

H:\1998\98404\dwg\SSPR13A.DWG 08/13/99 07:42:32 AM EDT