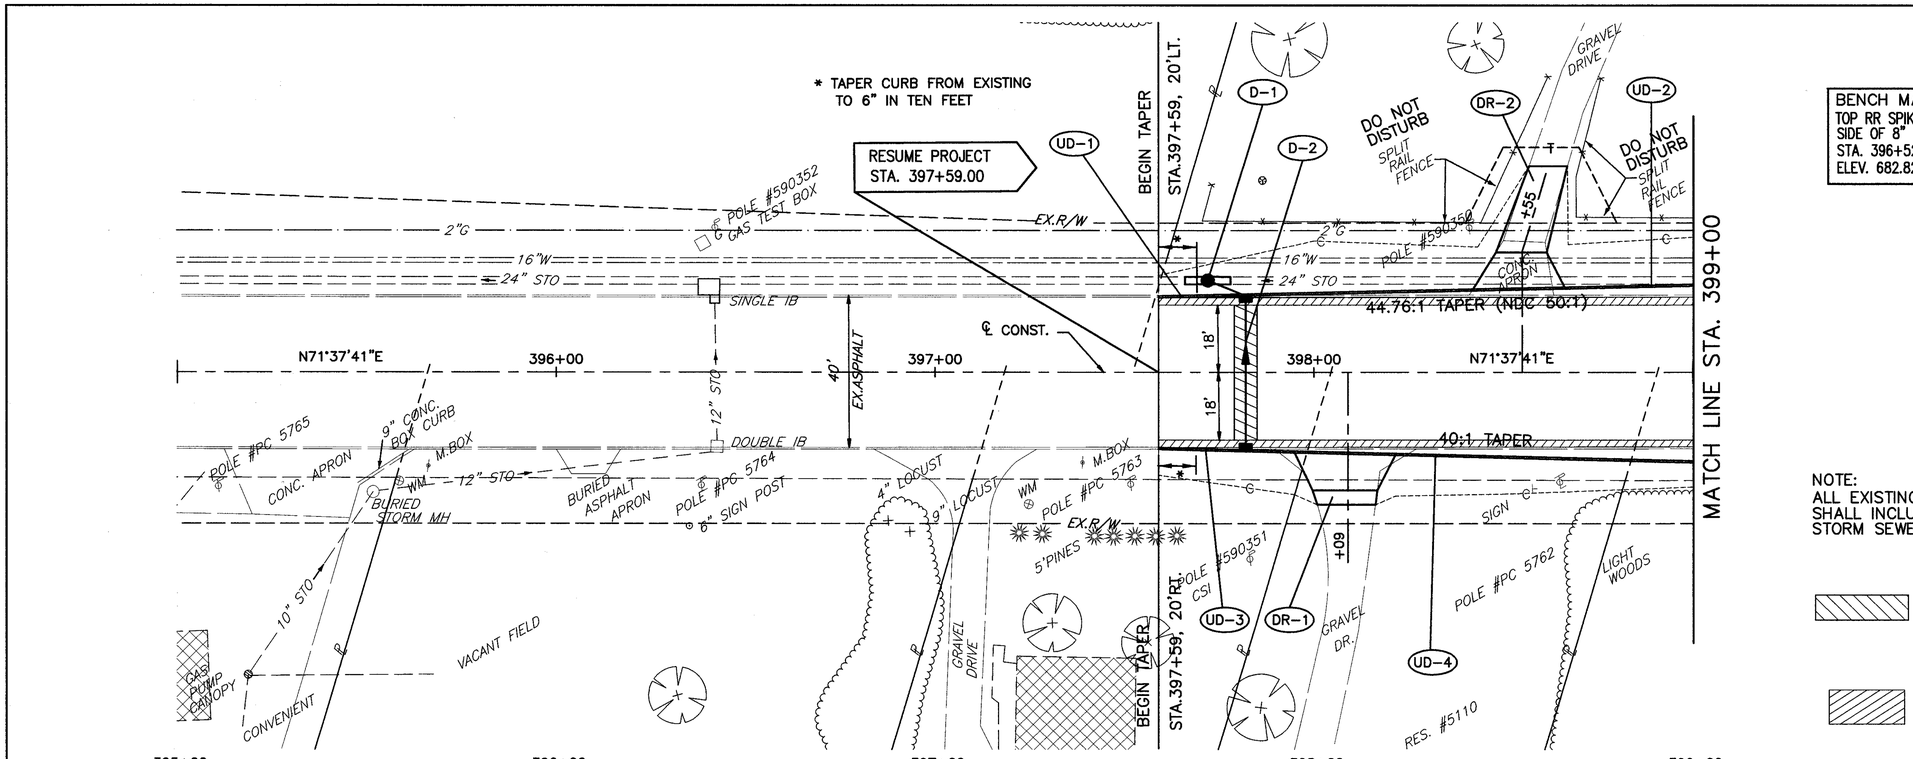

BENCH MARK #46
TOP RR SPIKE 2' UP WEST SIDE OF 8" TREE
STA. 396+52± 105'± LT.
ELEV. 682.82

NOTE:
ALL EXISTING CATCH BASINS TO BE REMOVED SHALL INCLUDE PLUGGING OF ABANDONED STORM SEWER PIPES AT EACH BASIN. (TYPICAL)

FULL DEPTH PAVEMENT REPAIR AS PER SECTION 603.09 OF THE CONSTRUCTION AND MATERIALS SPECIFICATIONS.

EXISTING PAVEMENT TO BE REMOVED

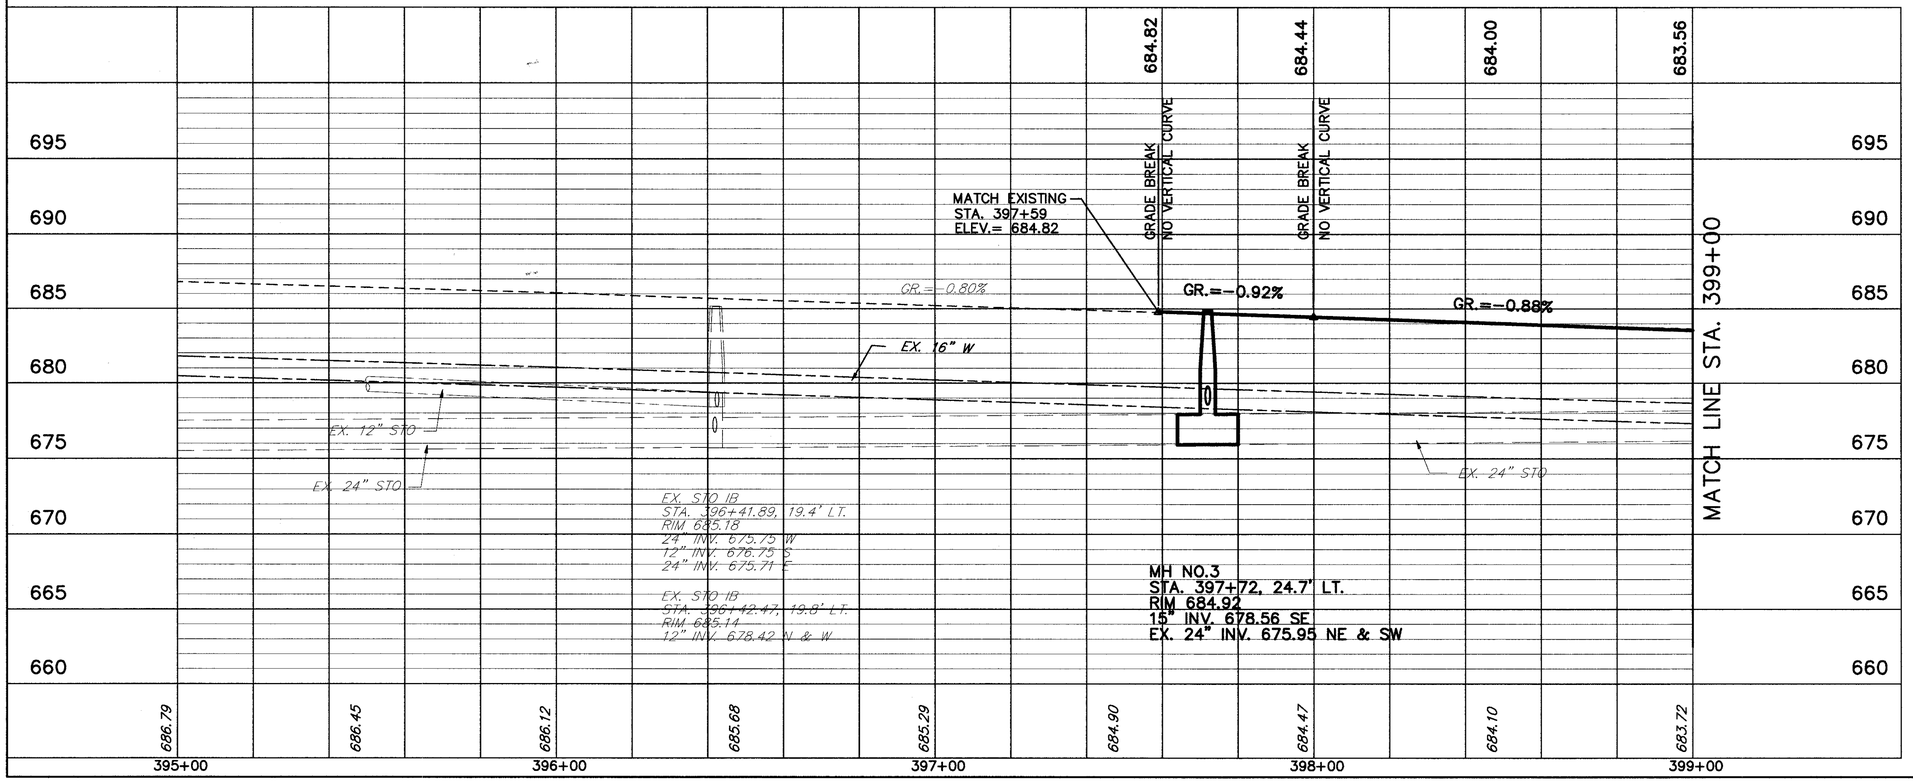

US ROUTE 20 PLAN AND PROFILE
STA. 395+00 TO STA. 399+00

LAK – 20 – 18.72

199
441

SCALE IN FEET
20
0
-20

CALCULATED
CHECKED

H:\1998\98404\DWG\PRD091.DWG