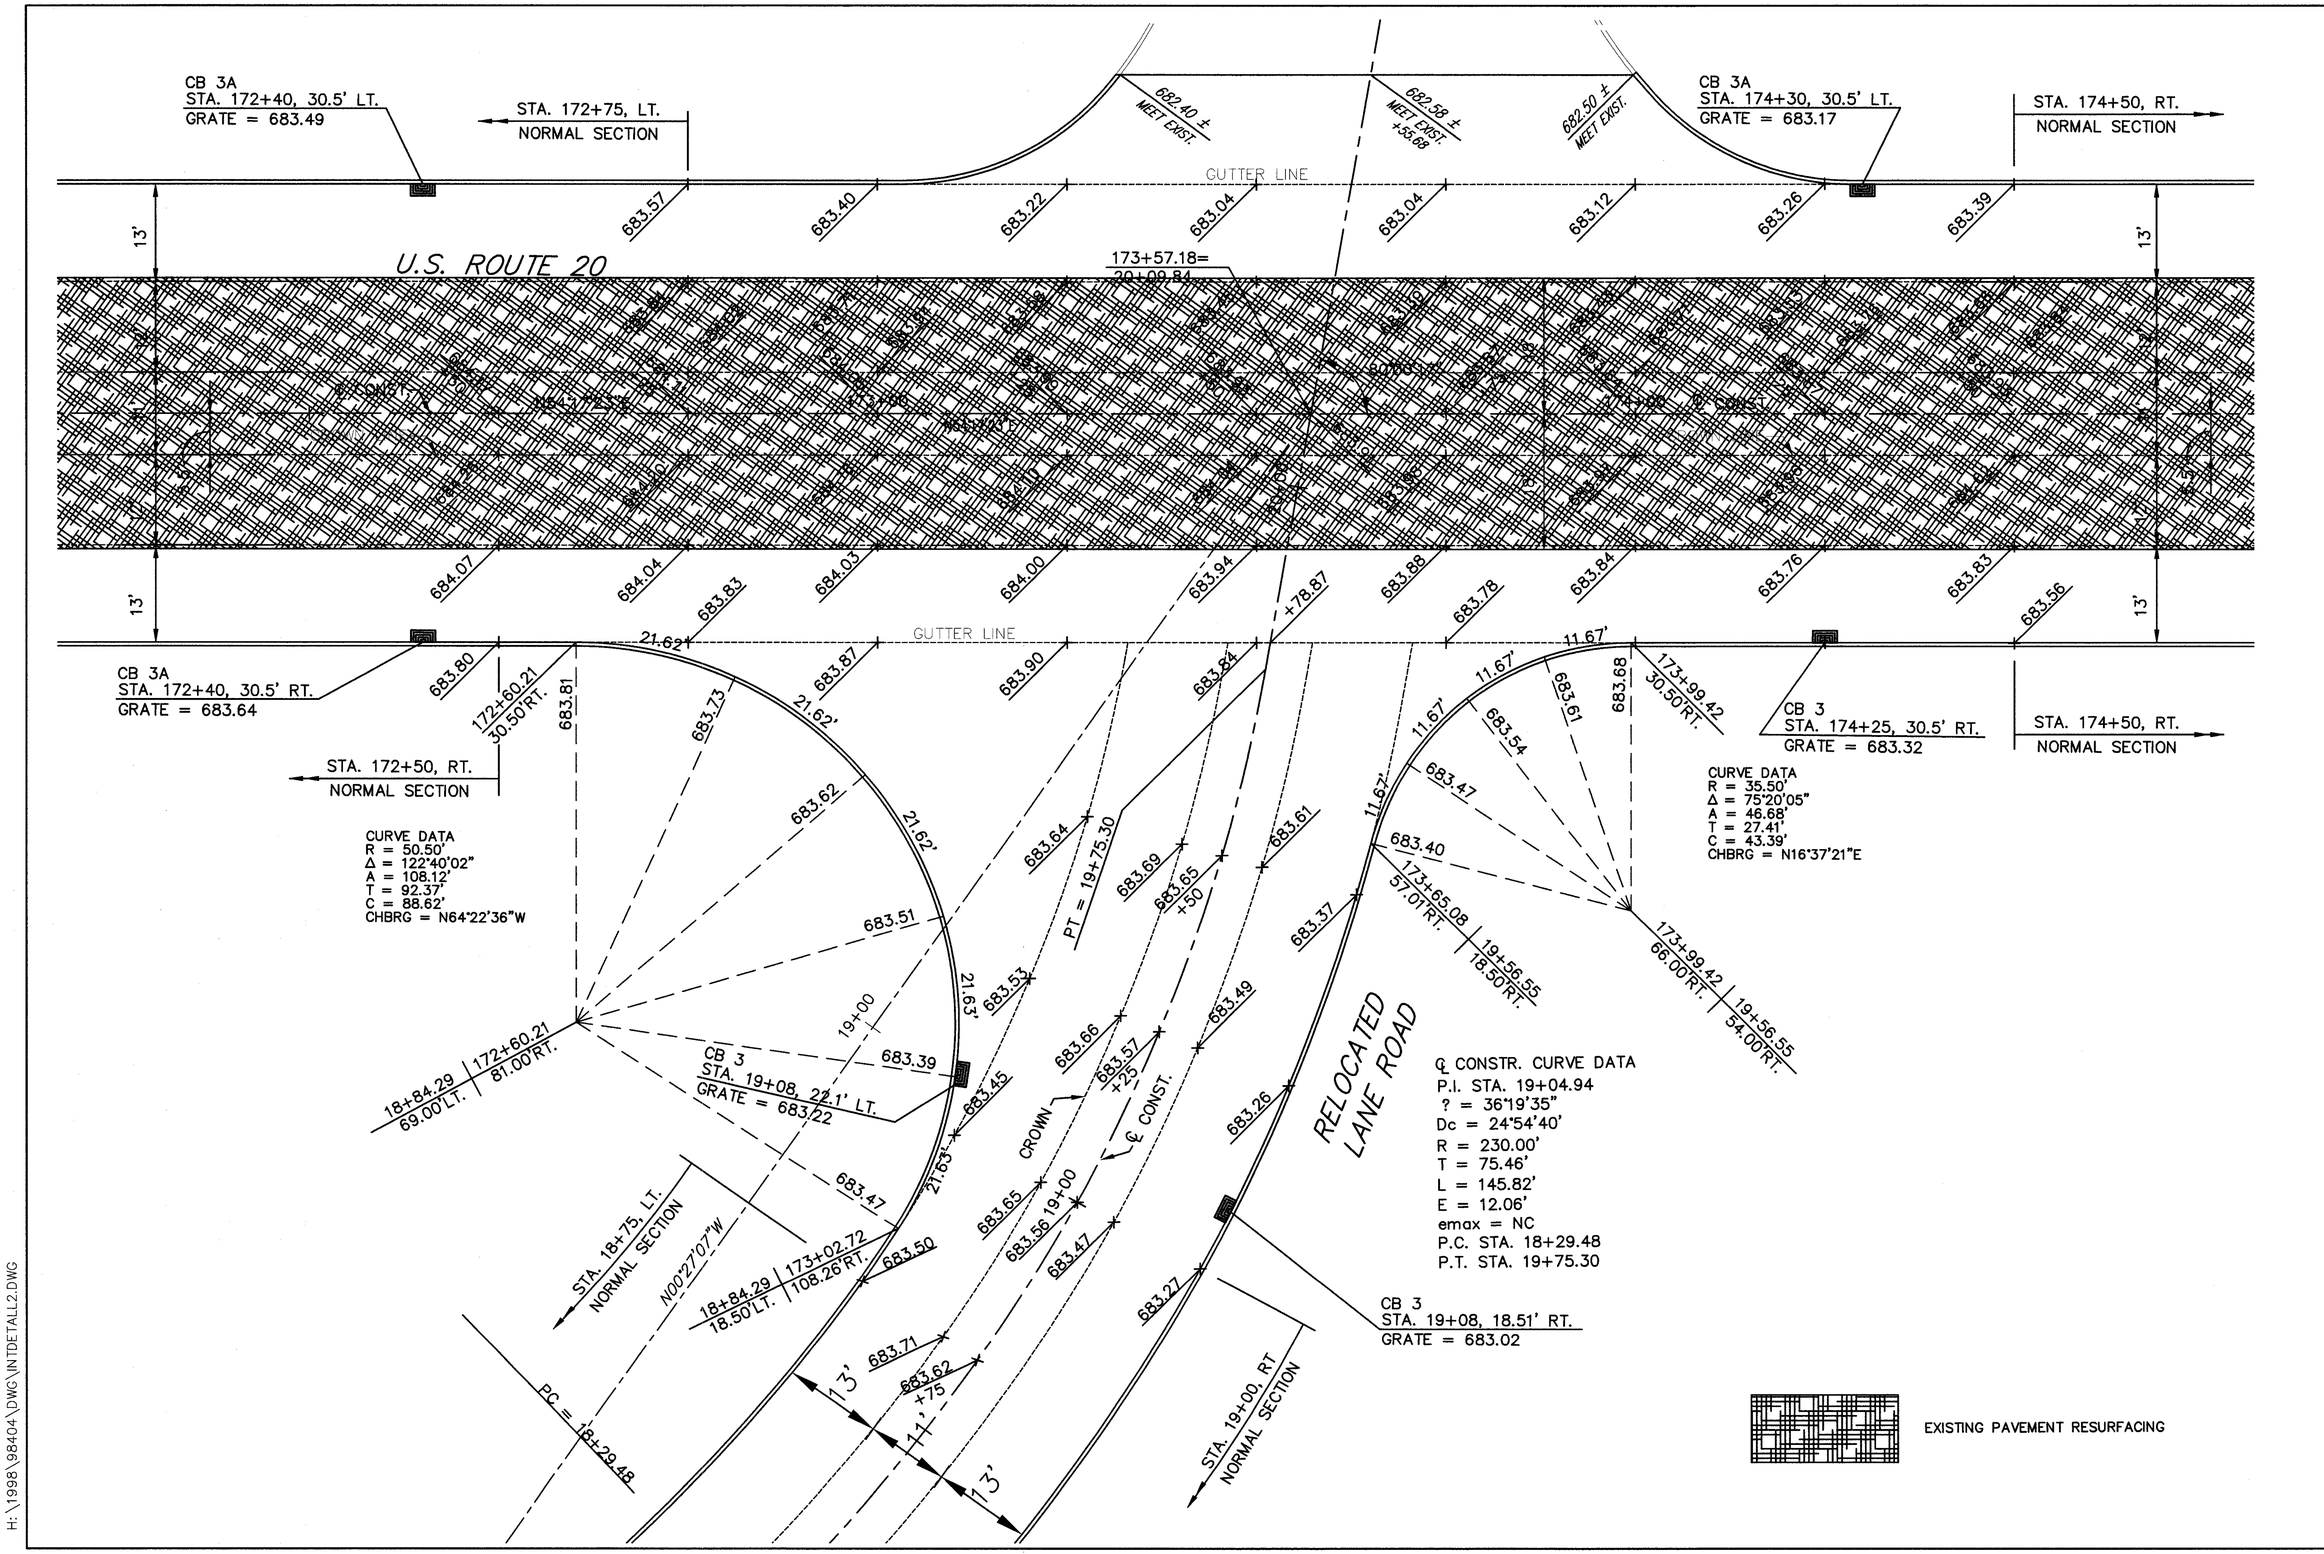

N

SCALE IN FEET
10 0 10

CALCULATED
CHECKED

INTERSECTION DETAILS
RELOCATED LANE ROAD

LAK – 20 – 18.72

261
441

H:\1998\98404\DWG\INTDETAIL2.DWG