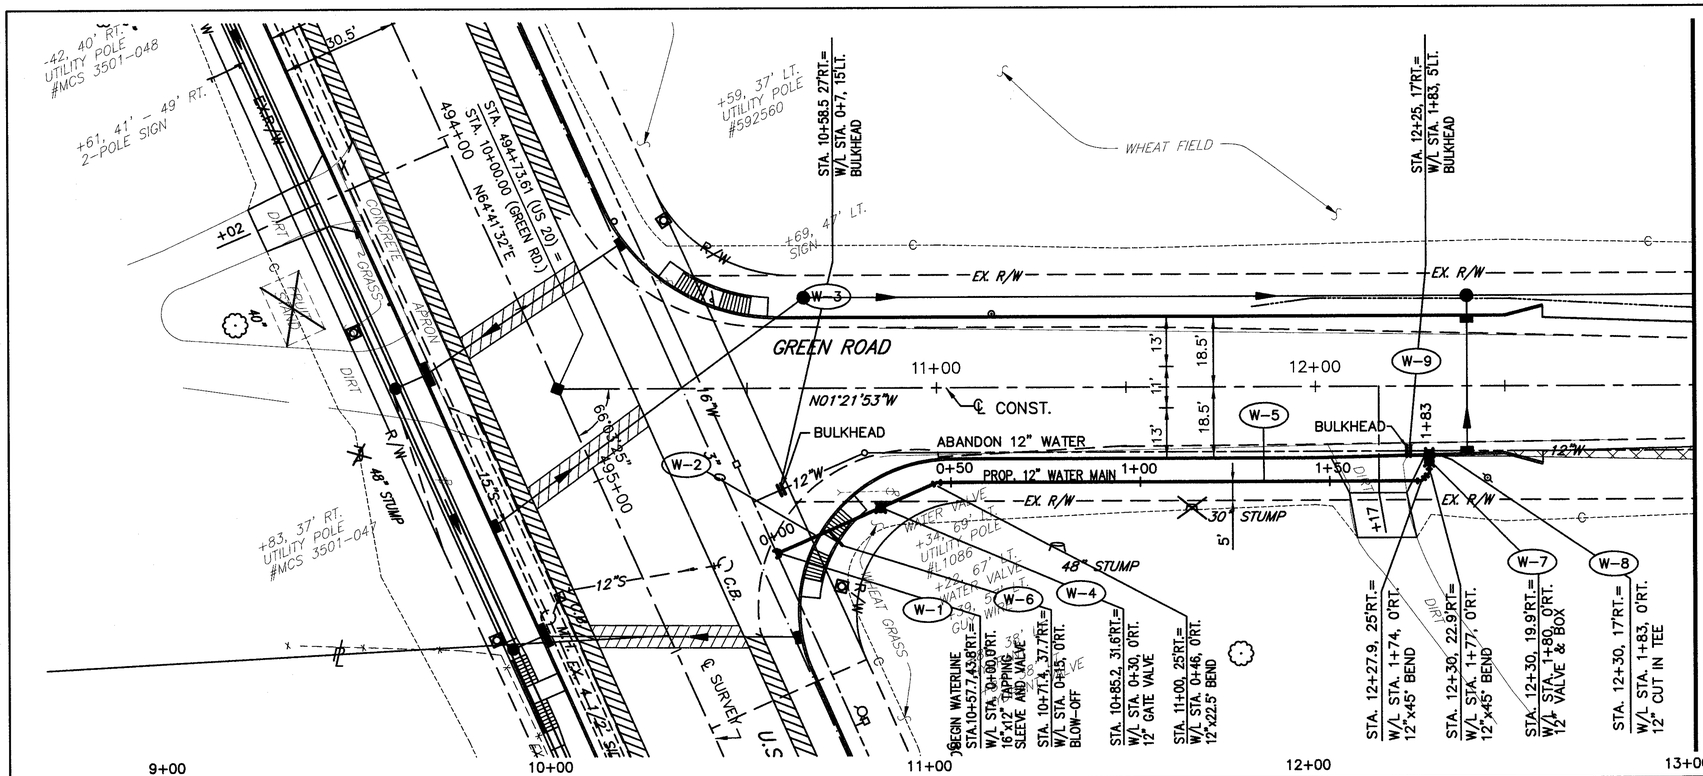

COPYRIGHT: CT CONSULTANTS INC. H:\1998\98404gr\DWG\GreenRd.dwg 07/21/99 11:01:32 AM EDT

N

CALCULATED

CHECKED

GREEN ROAD WATER MAIN IMPROVEMENTS
STA. 9+00 TO STA. 13+00

LAK – 20 – 18.72