FHWA REGION	STATE	PROJECT	
5	OHIO		

19/32

LAKE COUNTY
LAK-20-19.39

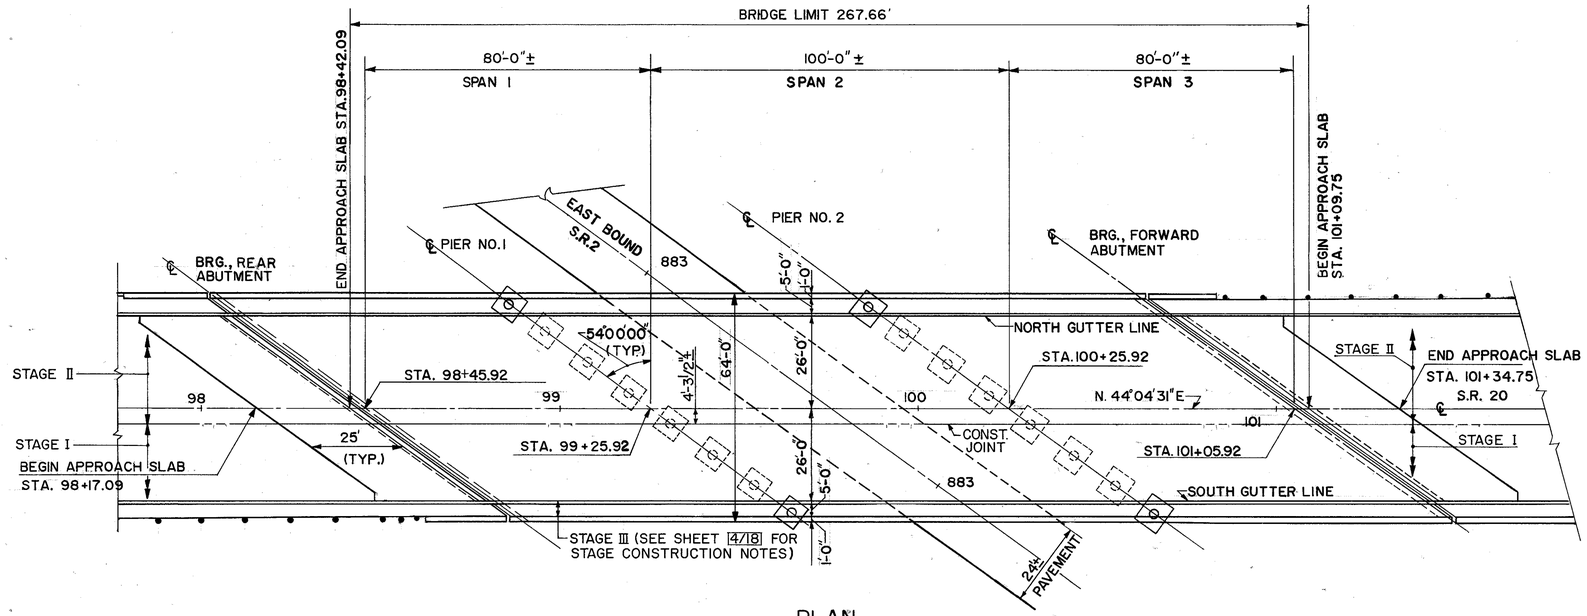

PLAN

VERTICAL CURVE DATA

P.V.I. STA. = 100+25.00
P.V.I. EL. = 694.95
V.C. = 325'
M = -0.70'
GRADE = +1.04% & - 0.68%

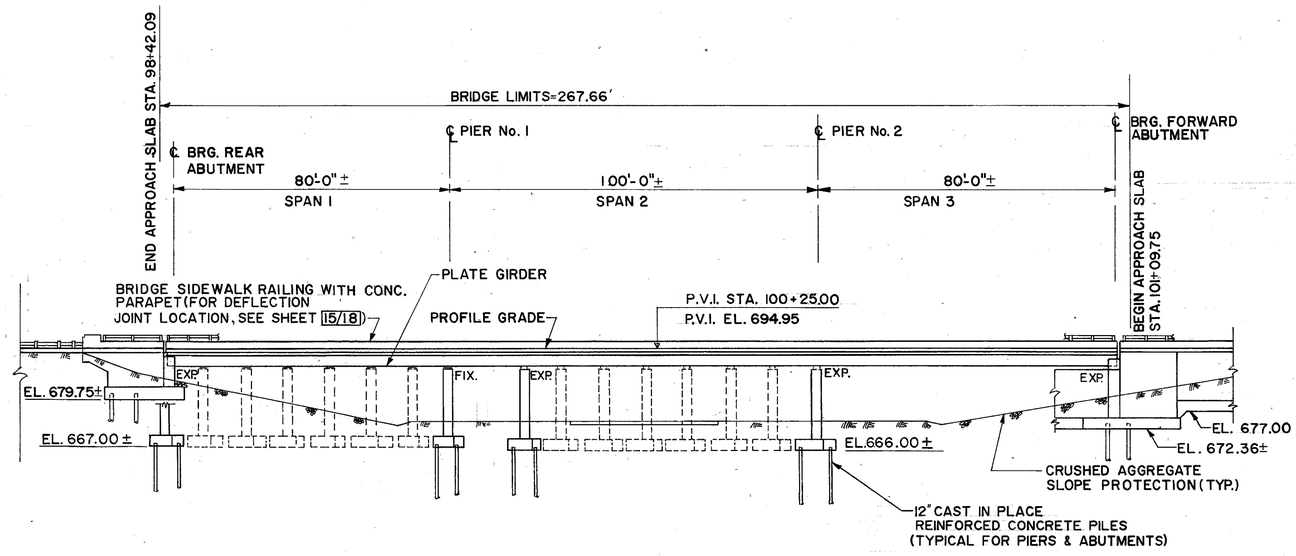

ELEVATION
(PILES NOT ALL SHOWN)

EXP = EXPANSION BEARINGS.
FIX. = FIXED BEARINGS.

POLYTECH, INC. 5/18
CONSULTING ENGINEERS CLEVELAND, OHIO

GENERAL PLAN & ELEVATION

BRIDGE NO. LAK-20-1939
OVER S.R.2. (EAST BOUND)

DESIGNED	DRAWN	TRACED	CHECKED	REVIEWED	DATE	REVISED
LJ	LJ	MAC	CT	BS	4/88	