FED. RD. DIST. Nº	STATE	U.S.W.P.H. PROJECT	FISCAL YEAR
10	OHIO	W.P.H. 5 UNIT 2	1936

2
21

LAKE COUNTY
S.H. 2 SEC. "Q" (P.T.)

GRADING SECTION

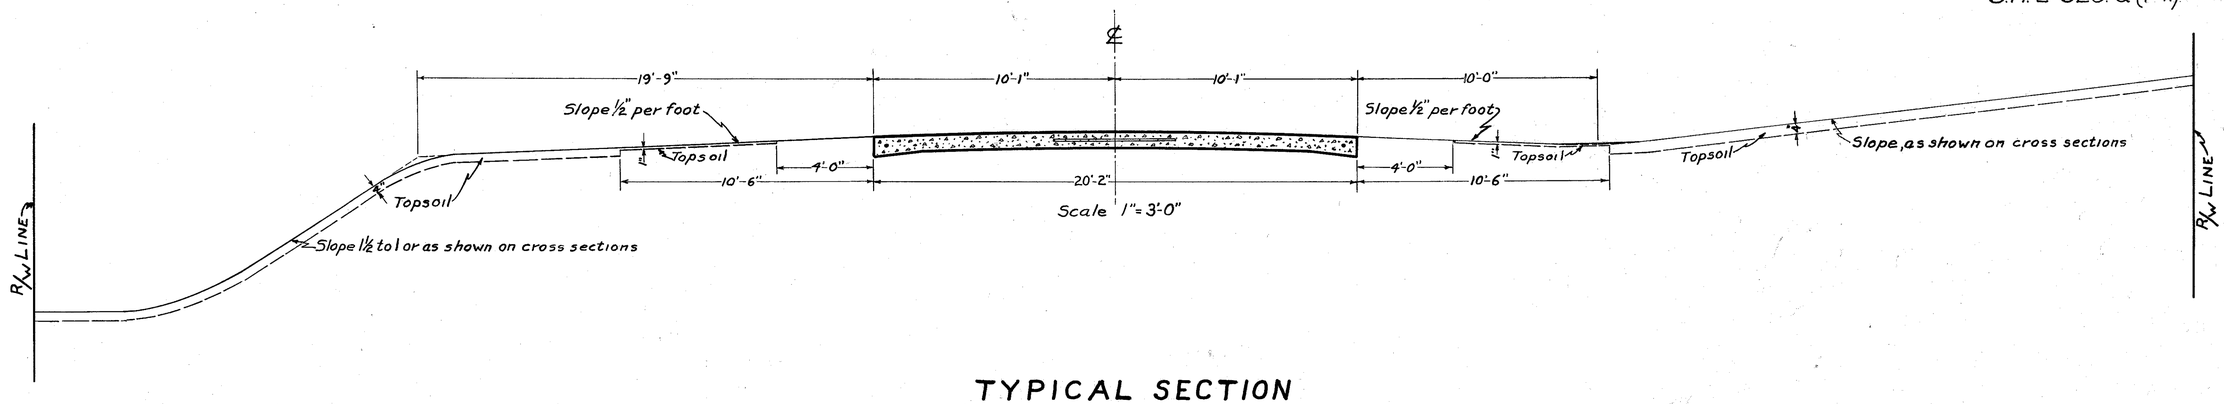

Scale 1" = 3'-0"

TYPICAL SECTION

TYPE T-70

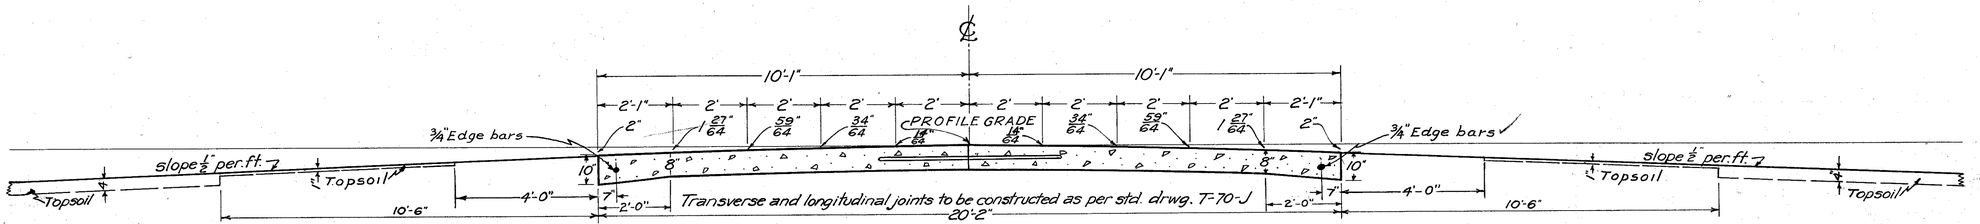

TYPICAL SECTION

FROM STA. 651+0 TO 658+07.42 & FROM 658+92.58 TO 660+75
Scale 1" = 2'-0"

66075
651
9.71

Berms and slopes to be finished in accordance with these drawings, except where shown otherwise on the cross sections.

Top soil shall be applied as shown on the typical section and as augmented by Supplementary Specifications I-21G. Topsoil over channel fill is to be applied from "Top Soil Salvaged and Stockpiled", and as shown on the cross sections. Payment for this operation is included in "Seeding", Item I-16. No subgrade preparation will be required. Top soil for salvaging and stockpiling is available from the new channel excavation.