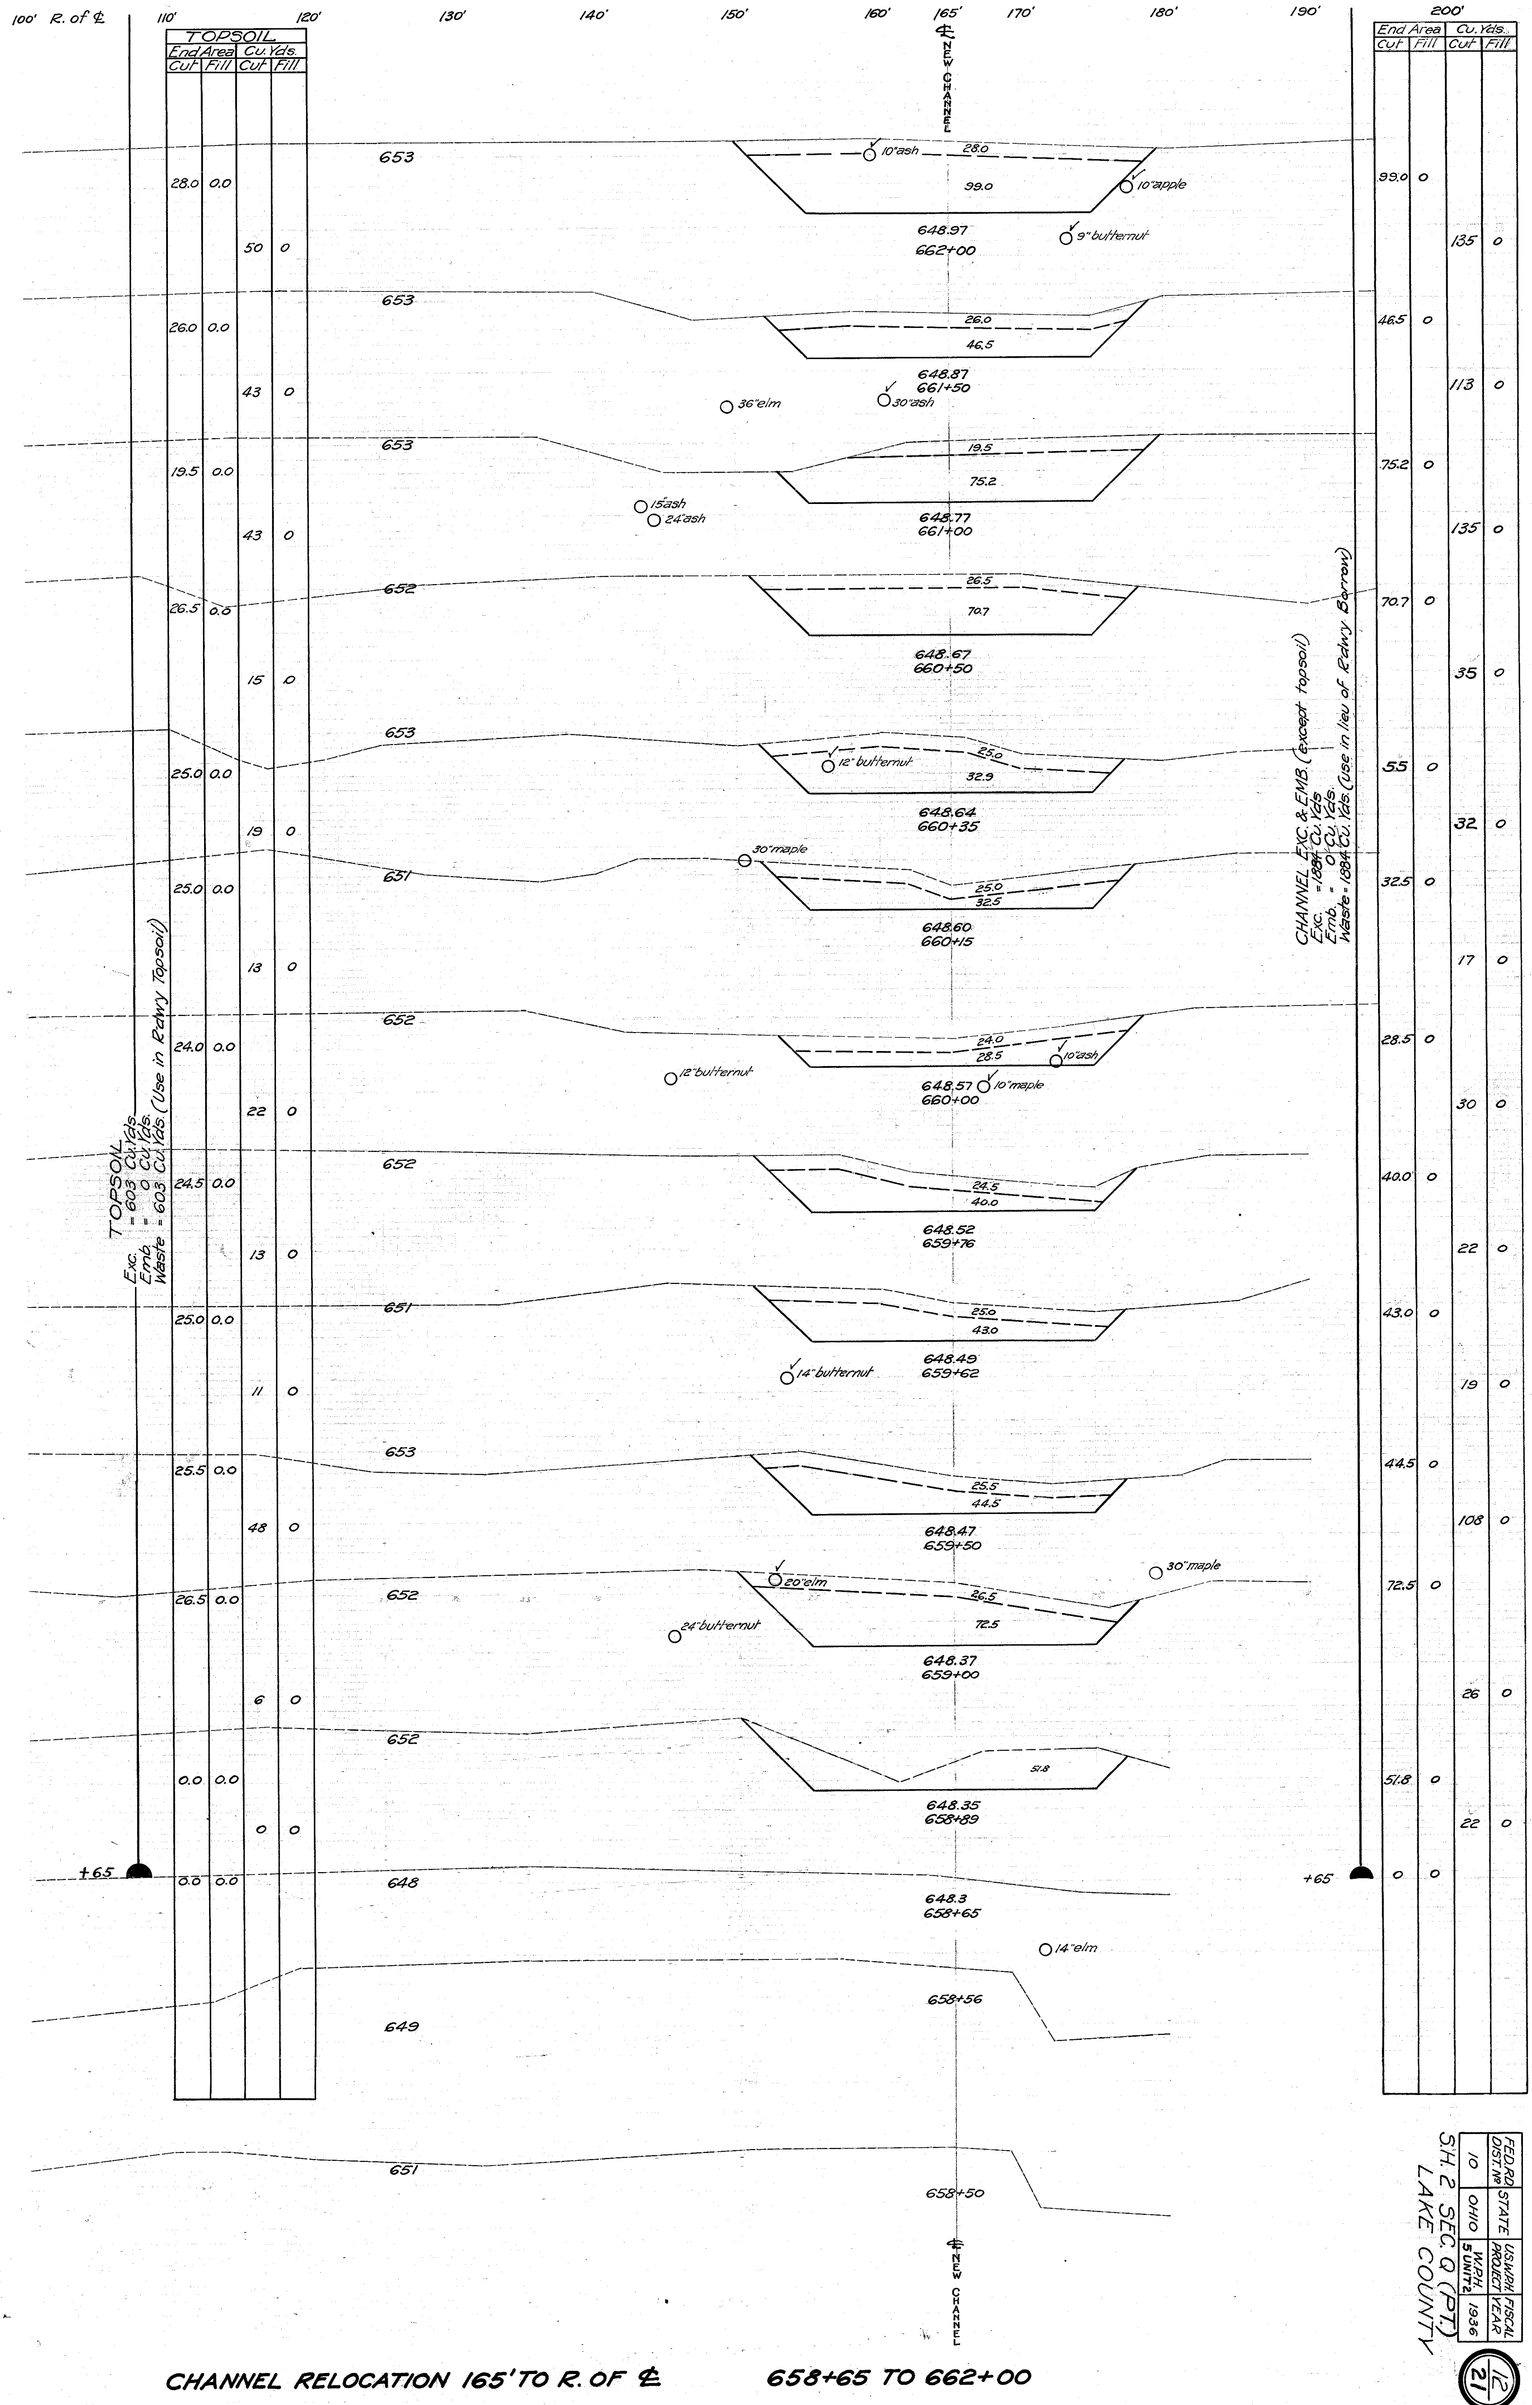

CHANNEL RELOCATION 165' TO R. OF ℄ 658+65 TO 662+00

FED. RD. DIST. NO.	STATE	U.S. NO. OR PROJECT	FISCAL YEAR
10	OHIO	W.P.R.H. 5 UNIT 2	1936

S.H. 2 SEC. Q (PT.)
LAKE COUNTY

12
21