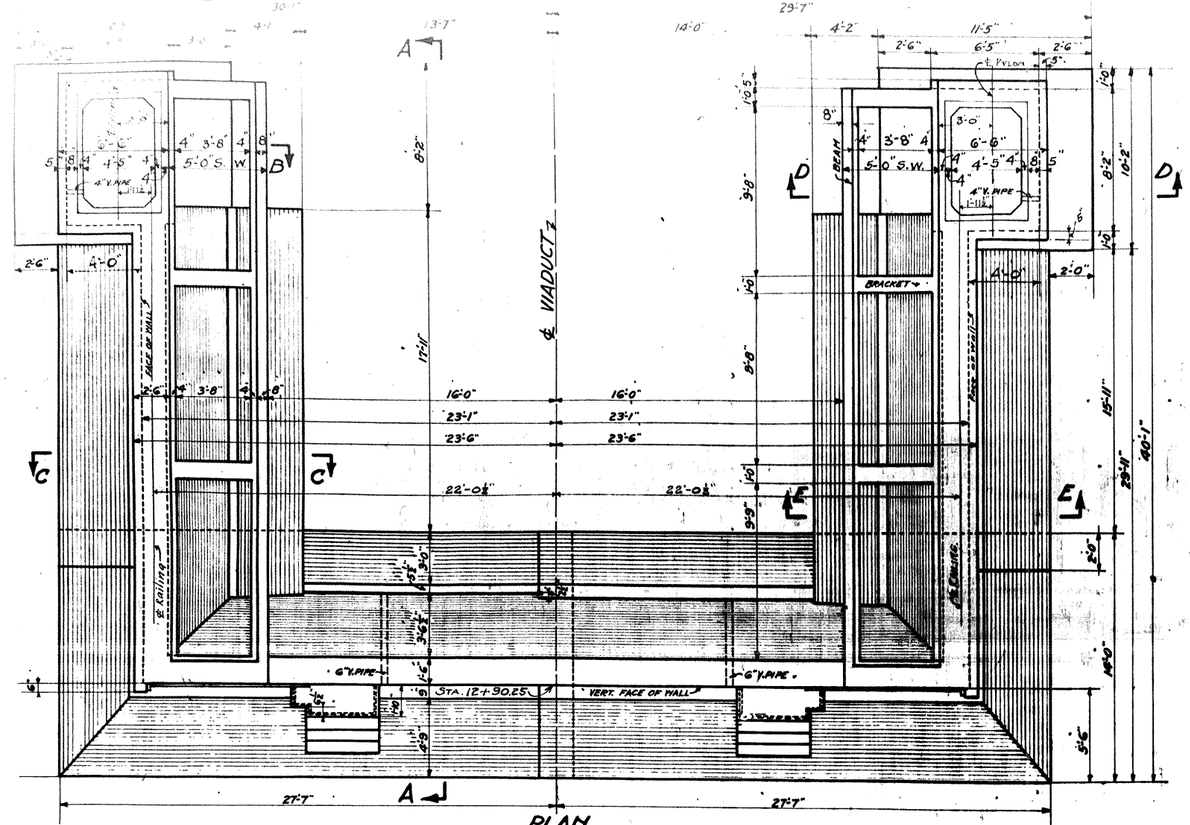

PLAN

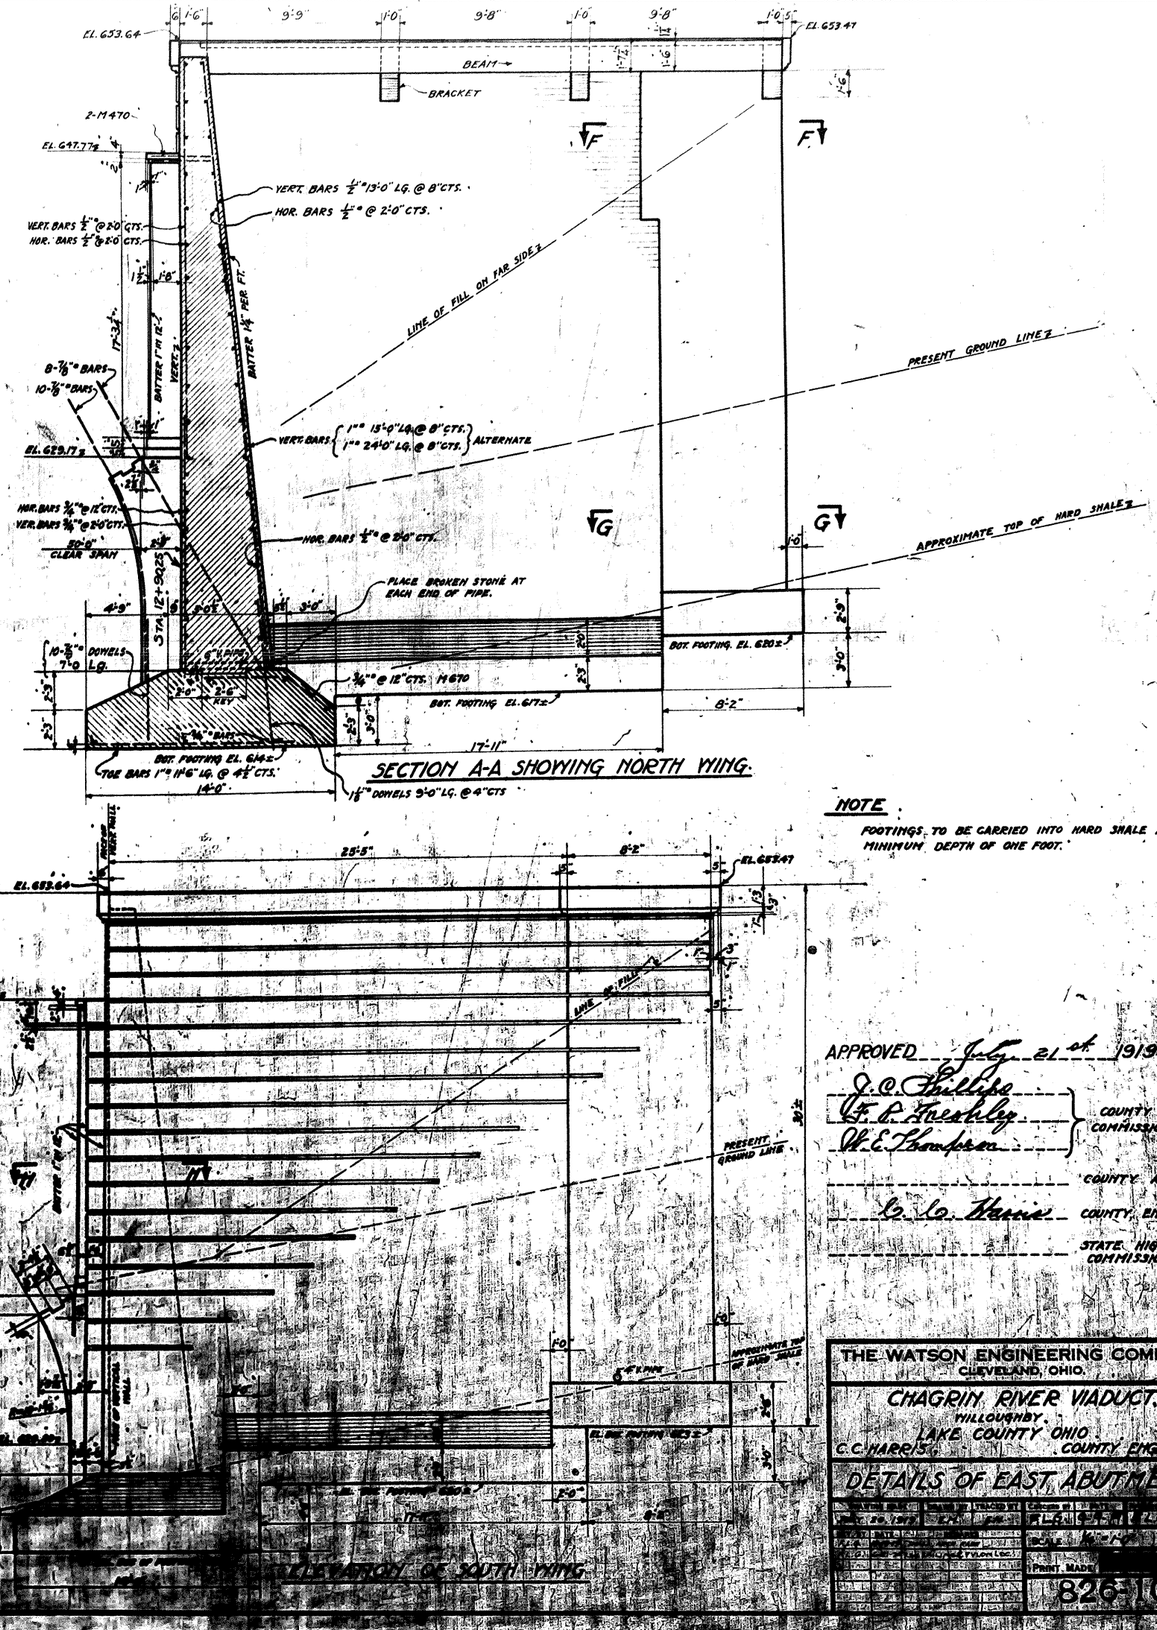

SECTION A-A SHOWING NORTH WING.

NOTE

FOOTINGS TO BE CARRIED INTO HARD SHALE A MINIMUM DEPTH OF ONE FOOT.

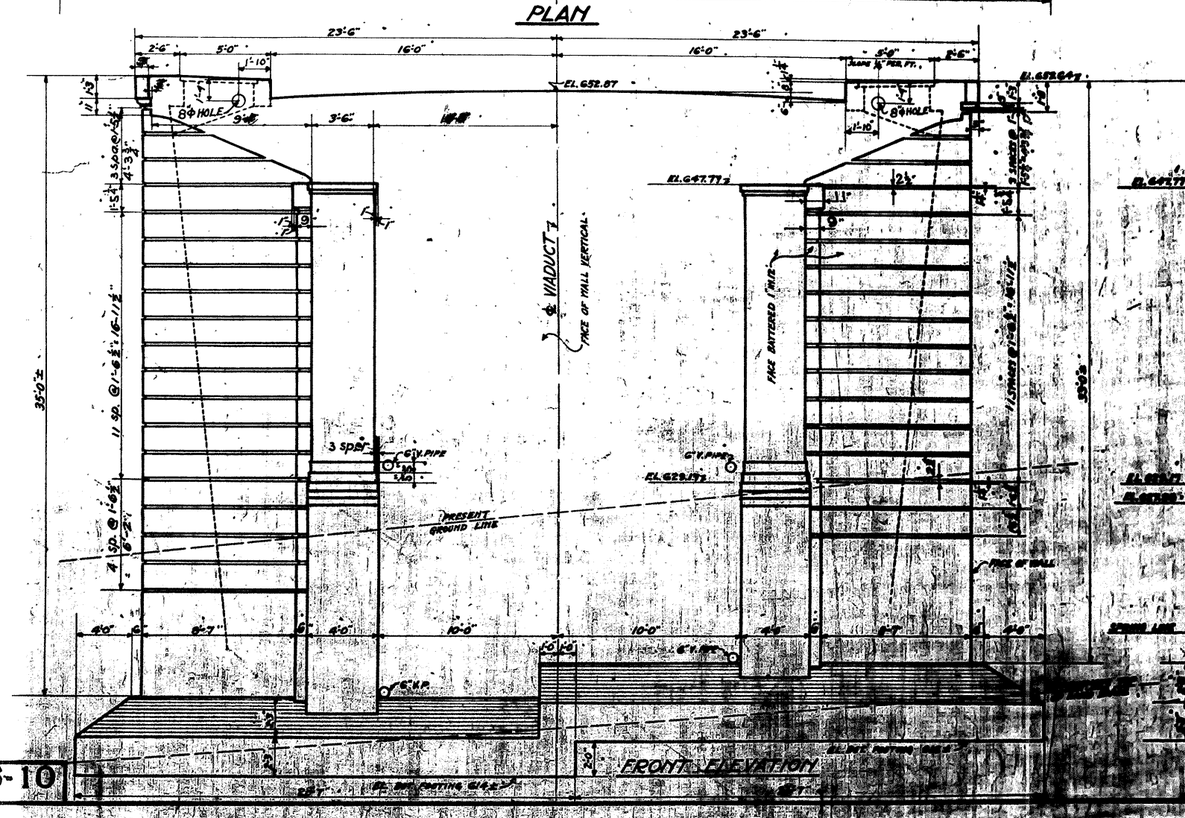

FRONT ELEVATION

ELEVATION OF SOUTH WING

APPROVED July 21 st 1919

J. C. Phillips
F. P. Foesbley
H. E. Thompson
} COUNTY COMMISSIONERS

COUNTY AUDITOR.

L. C. Harris COUNTY ENGINEER.

STATE HIGHWAY COMMISSIONER.

THE WATSON ENGINEERING COMPANY
CLEVELAND, OHIO.

CHAGRIN RIVER VIADUCT.
WILLOUGHBY.
LAKE COUNTY OHIO.
C.C. HARRIS, COUNTY ENGINEER.

DETAILS OF EAST ABUTMENT.

Scale ¼" = 1'-0"
Print Made
826-10

6-10