LAK-20-9.47

PART OF ORIGINAL CHURCH
LOT AND PARKS LOT
CONNECTICUT WESTERN RESERVE
CITY OF MENTOR, LAKE COUNTY, OHIO

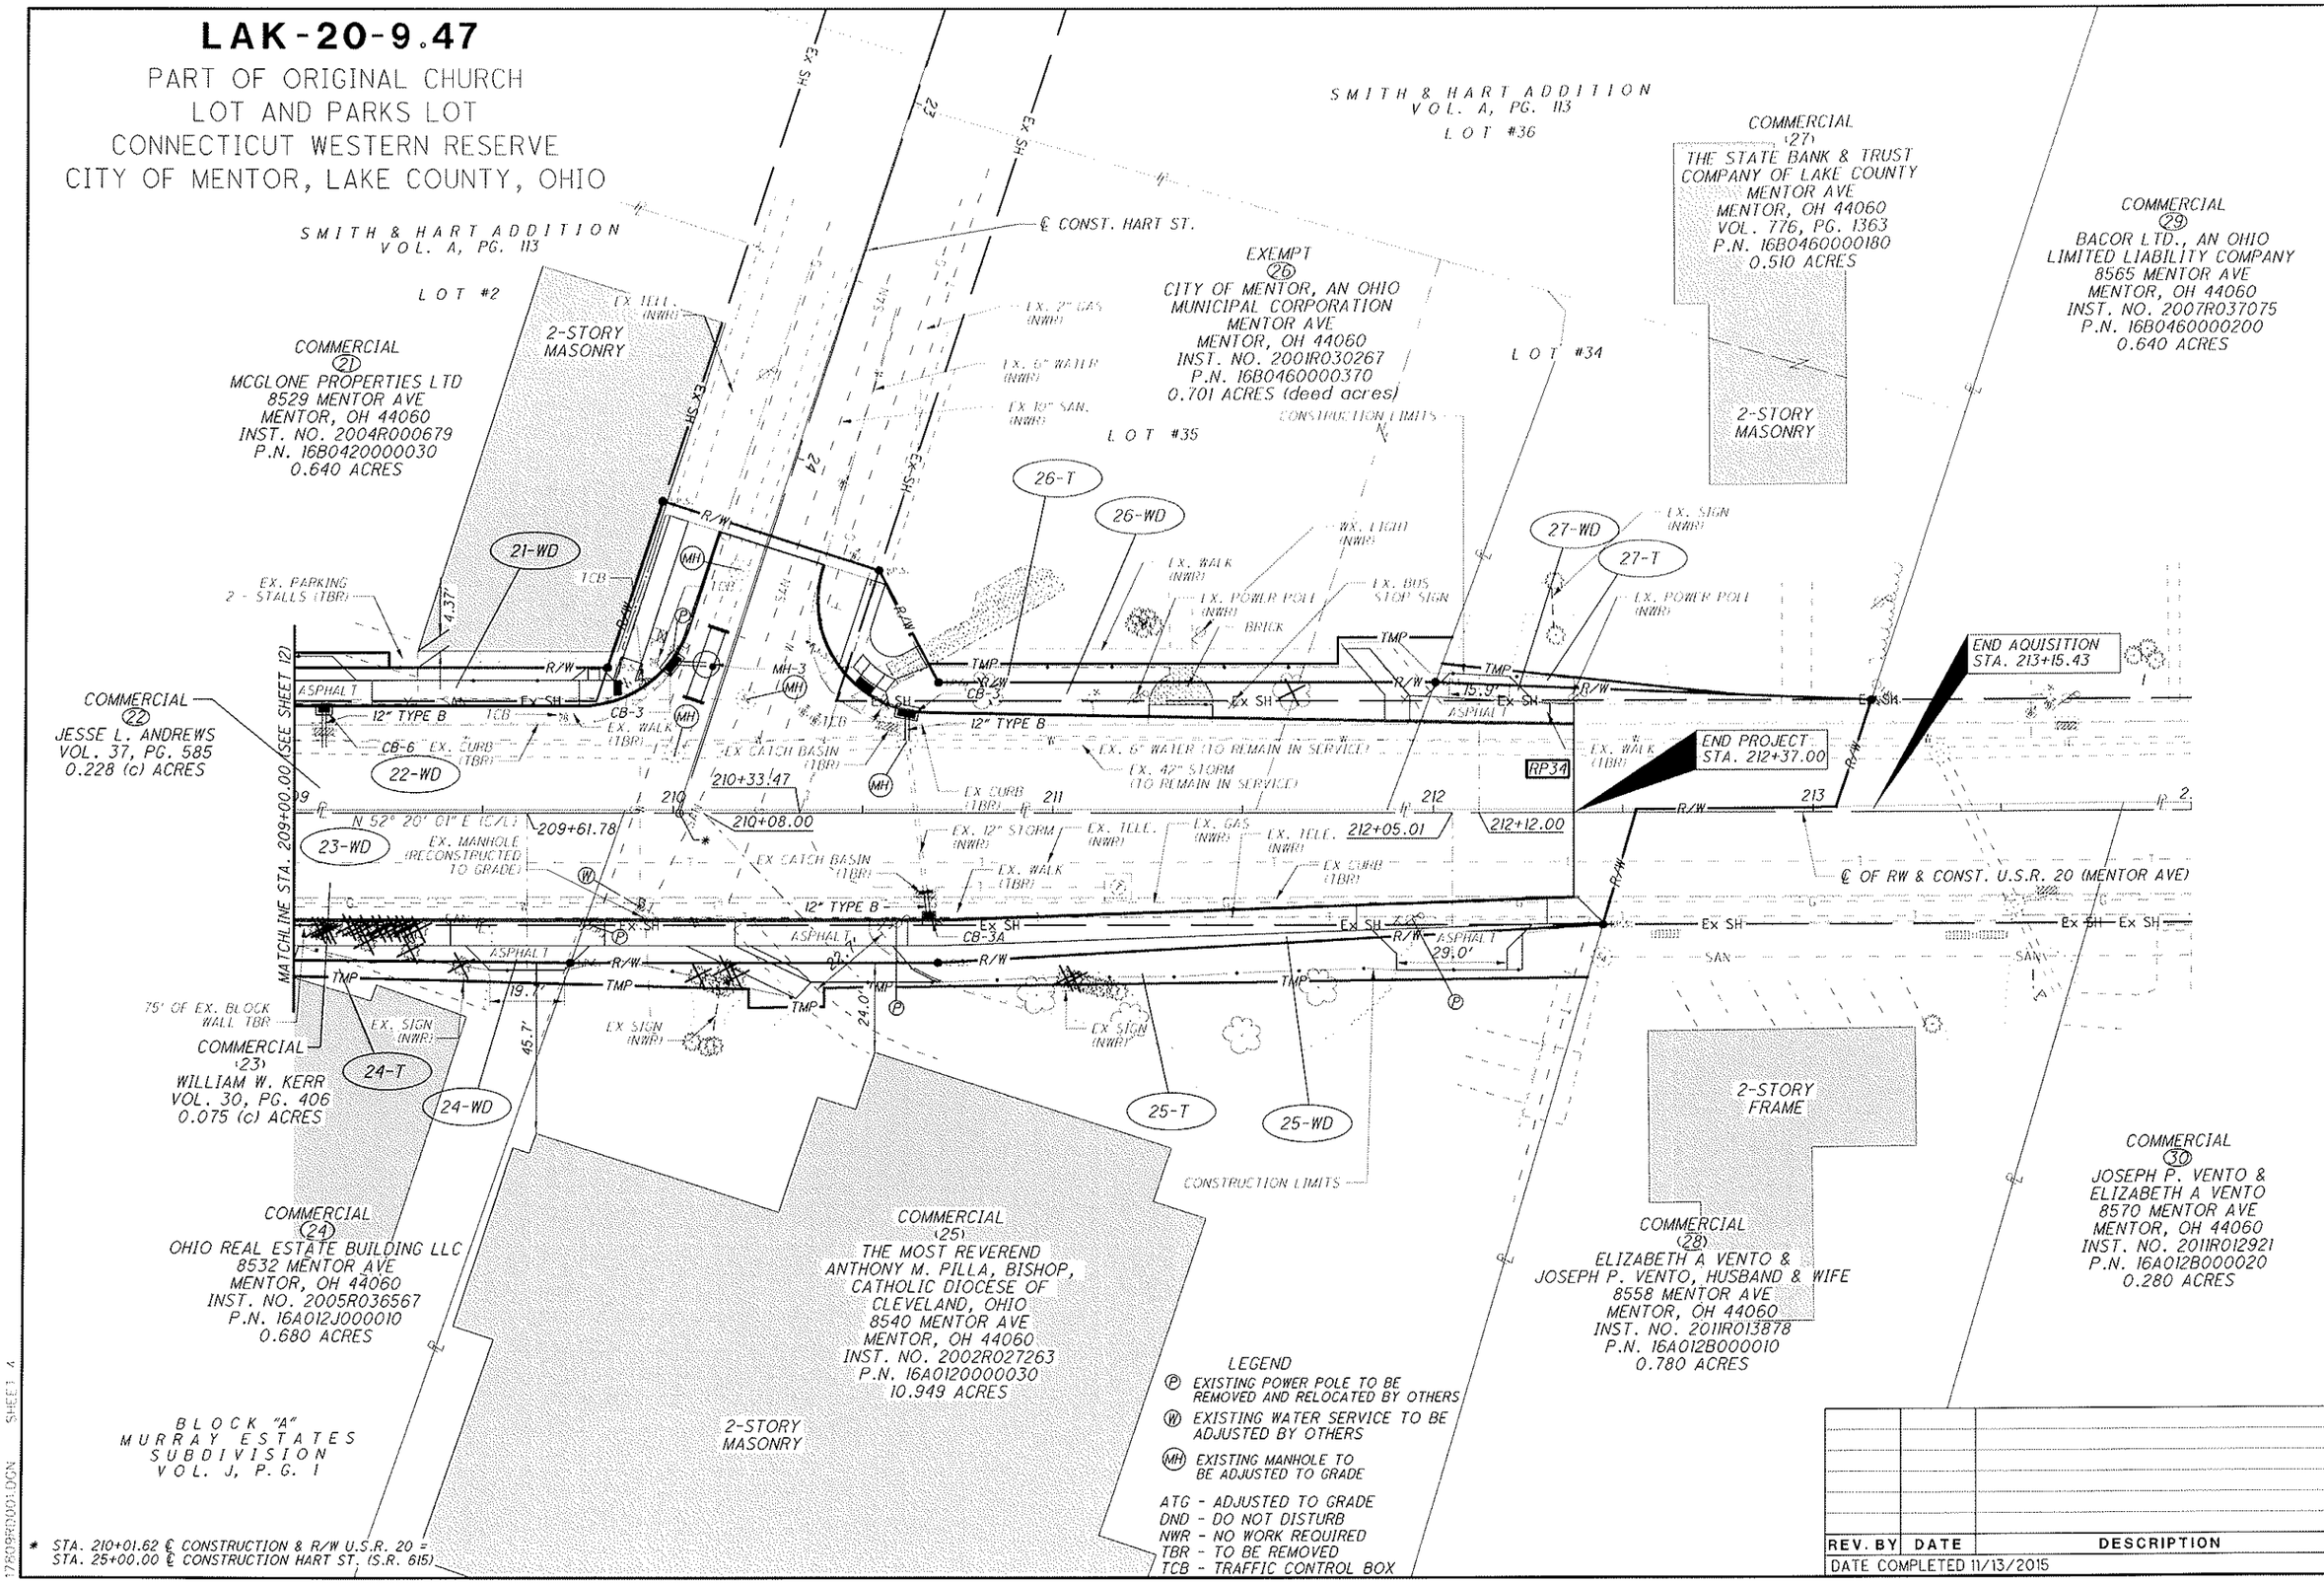

LEGEND

- (P) EXISTING POWER POLE TO BE REMOVED AND RELOCATED BY OTHERS
- (W) EXISTING WATER SERVICE TO BE ADJUSTED BY OTHERS
- (MH) EXISTING MANHOLE TO BE ADJUSTED TO GRADE

ATG - ADJUSTED TO GRADE
DND - DO NOT DISTURB
NWR - NO WORK REQUIRED
TBR - TO BE REMOVED
TCB - TRAFFIC CONTROL BOX

* STA. 210+01.62 ℄ CONSTRUCTION & R/W U.S.R. 20 = STA. 25+00.00 ℄ CONSTRUCTION HART ST. (S.R. 615)

REV. BY	DATE	DESCRIPTION

DATE COMPLETED 11/13/2015

HORIZONTAL SCALE: 1" = 20'

PID NO. 98679

P/W DESIGNER CSW
P/W REVIEWER RFM

RIGHT OF WAY TOPO SHEET
STA. 209+00.00 TO STA. 214+00.00

LAK-20-9.47

14/15

145/146

17809RD001.DGN SHEET 4