FED. RD. DIVISION	STATE	PROJECT	
5	OHIO		

17
52

LAKE COUNTY
LAK-20-7.92
ISSUE 1

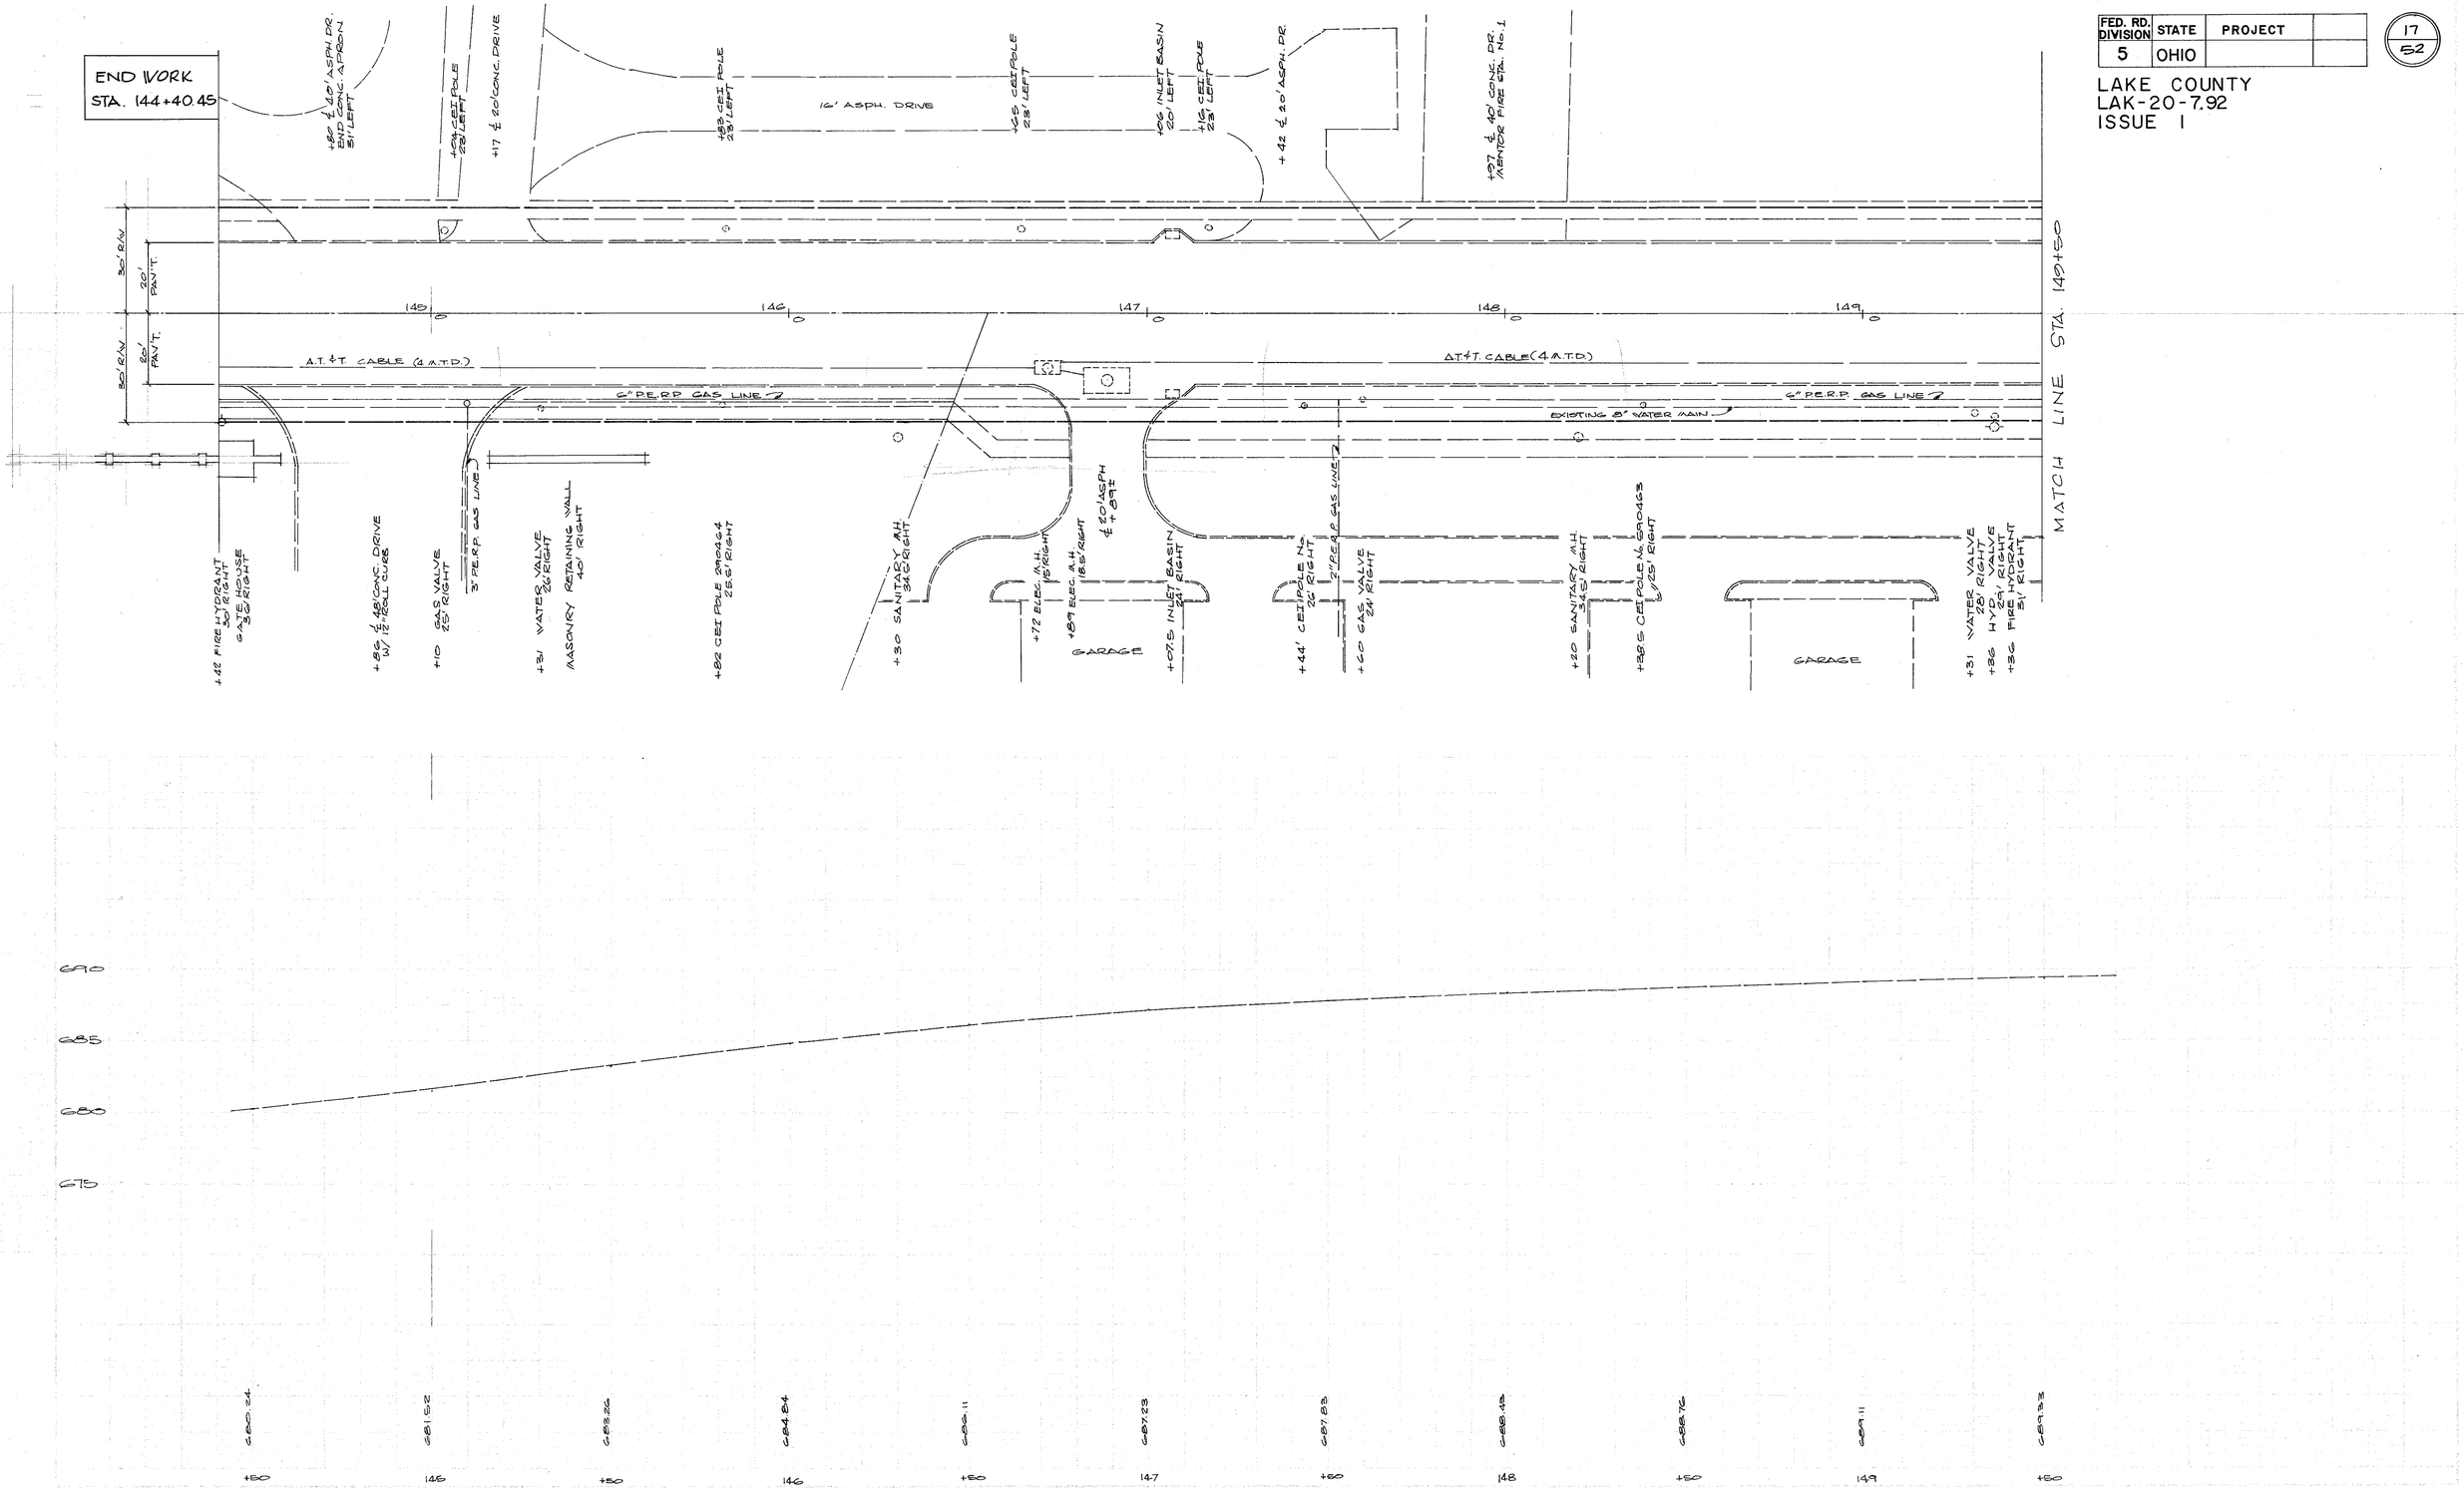

PLAN AND PROFILE STA. 144+40.45 TO STA. 149+50

DEBEVEC, SALO & ASSOCIATES, INC.