FED. RD. DIVISION	STATE	PROJECT	
5	OHIO		

18
52

LAKE COUNTY
LAK - 20 - 7.92
ISSUE 1

FOR ROADWAY DETAILS SEE PLAN & PROFILE SHT. No. 11

DRAINAGE

REF.	LOCATION	603 54" CONDUIT-TYPE "C" L.F.	604 MH. 1-A EA.	L.F.	602 CONCRETE MASONRY C.Y.	601 ROCK CHANNEL PROTECTION, TYPE B C.Y.	660 SODDING S.Y.	203 EXCAVATION NOT INCL. EMBANKMENT CONSTRUCTION C.Y.	659 SEEDING & MULCHING S.Y.
D900	STORM STA. 6+00 TO 6+60								
	AVE. CUT = 3', Vol. = 60'x30'÷27=						80	67	
D905	STORM STA. 6+00 TO 10+36								969
D901	STORM STA. 6+60 TO 7+10					42			
D902	STORM STA. 7+10				133				
D903	STORM STA. 7+10 TO 8+35	125	1						
D904	STORM STA. 8+35 TO 10+31.50	196	1						
	TOTAL	321	2		133	42	80	67	969

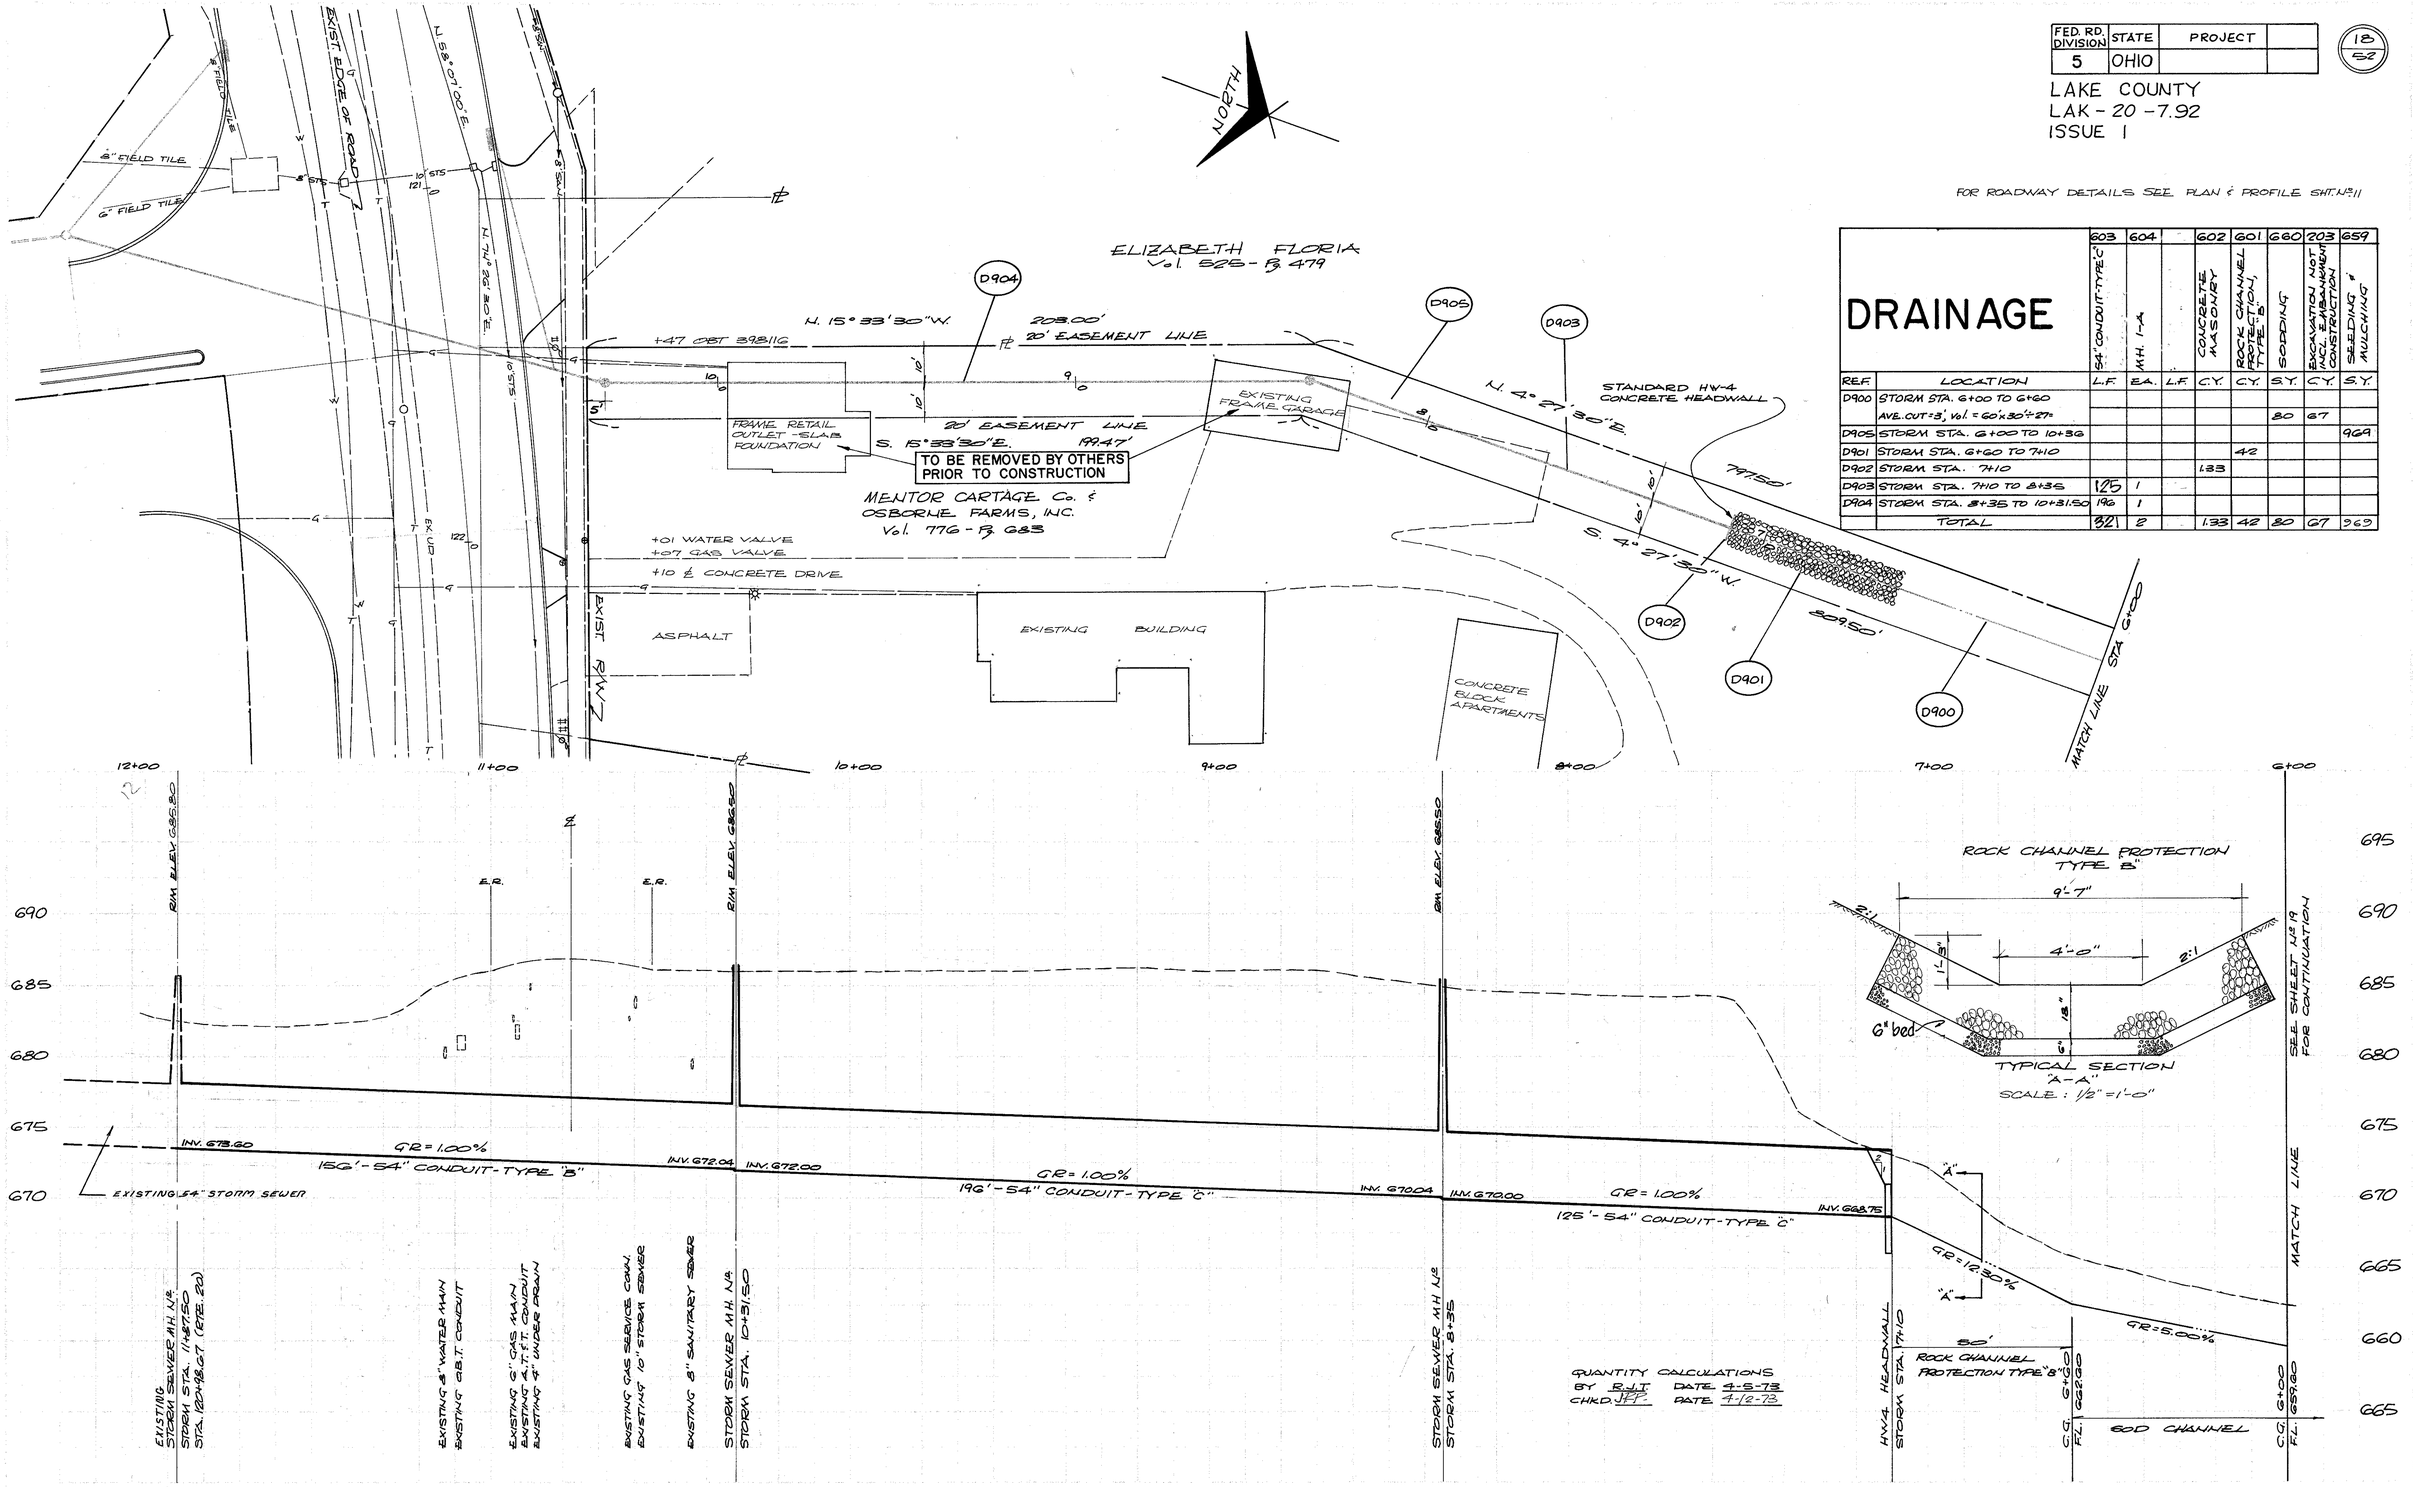

QUANTITY CALCULATIONS
BY B.J.T DATE 4-5-73
CHK'D. JFF DATE 4-12-73

DEBEVEC · SALO & ASSOCIATES, INC.

STORM SEWERS