FED. RD.	STATE	PROJECT	
5	OHIO		

20
52

LAKE COUNTY
LAK-20-7.92
ISSUE 1

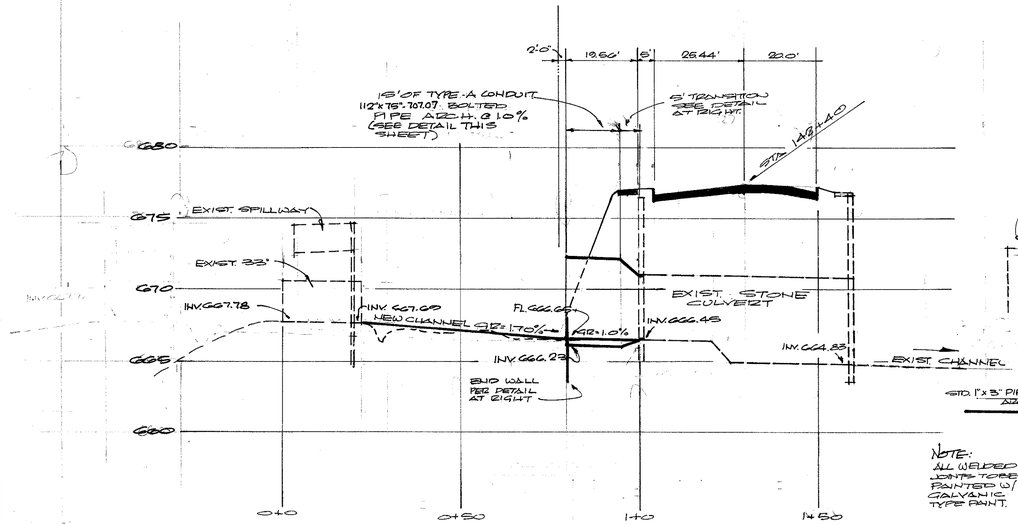

CHANNEL PROFILE
SCALES: HORZ: 1"=20'
VERT: 1"=5'

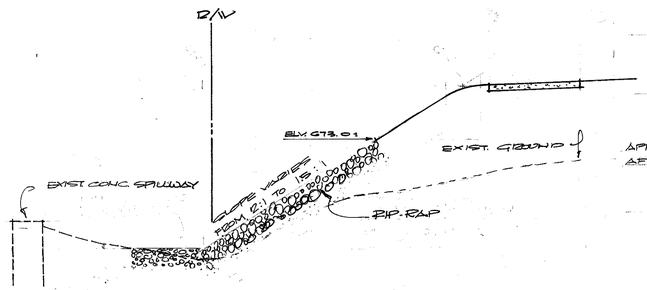

SECTION "B-B"
SCALE: 1/4"=1'-0"

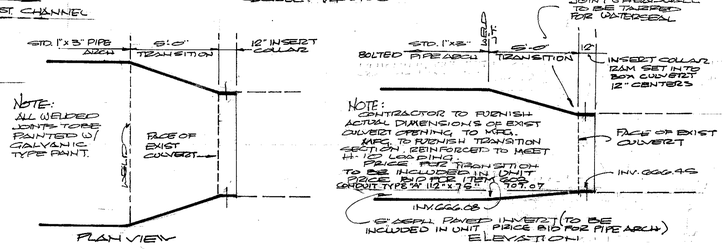

CULVERT TRANSITION DETAIL
SCALE: 1/4"=1'-0"

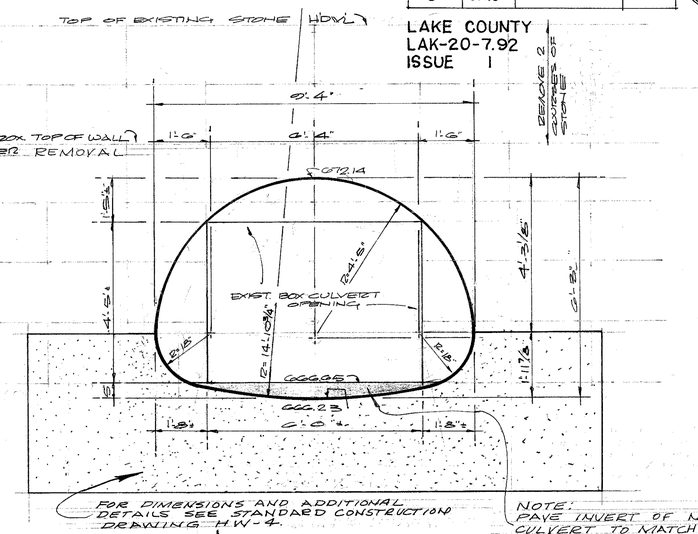

SECTION "A-A"
SCALE: 1/2"=1'-0"

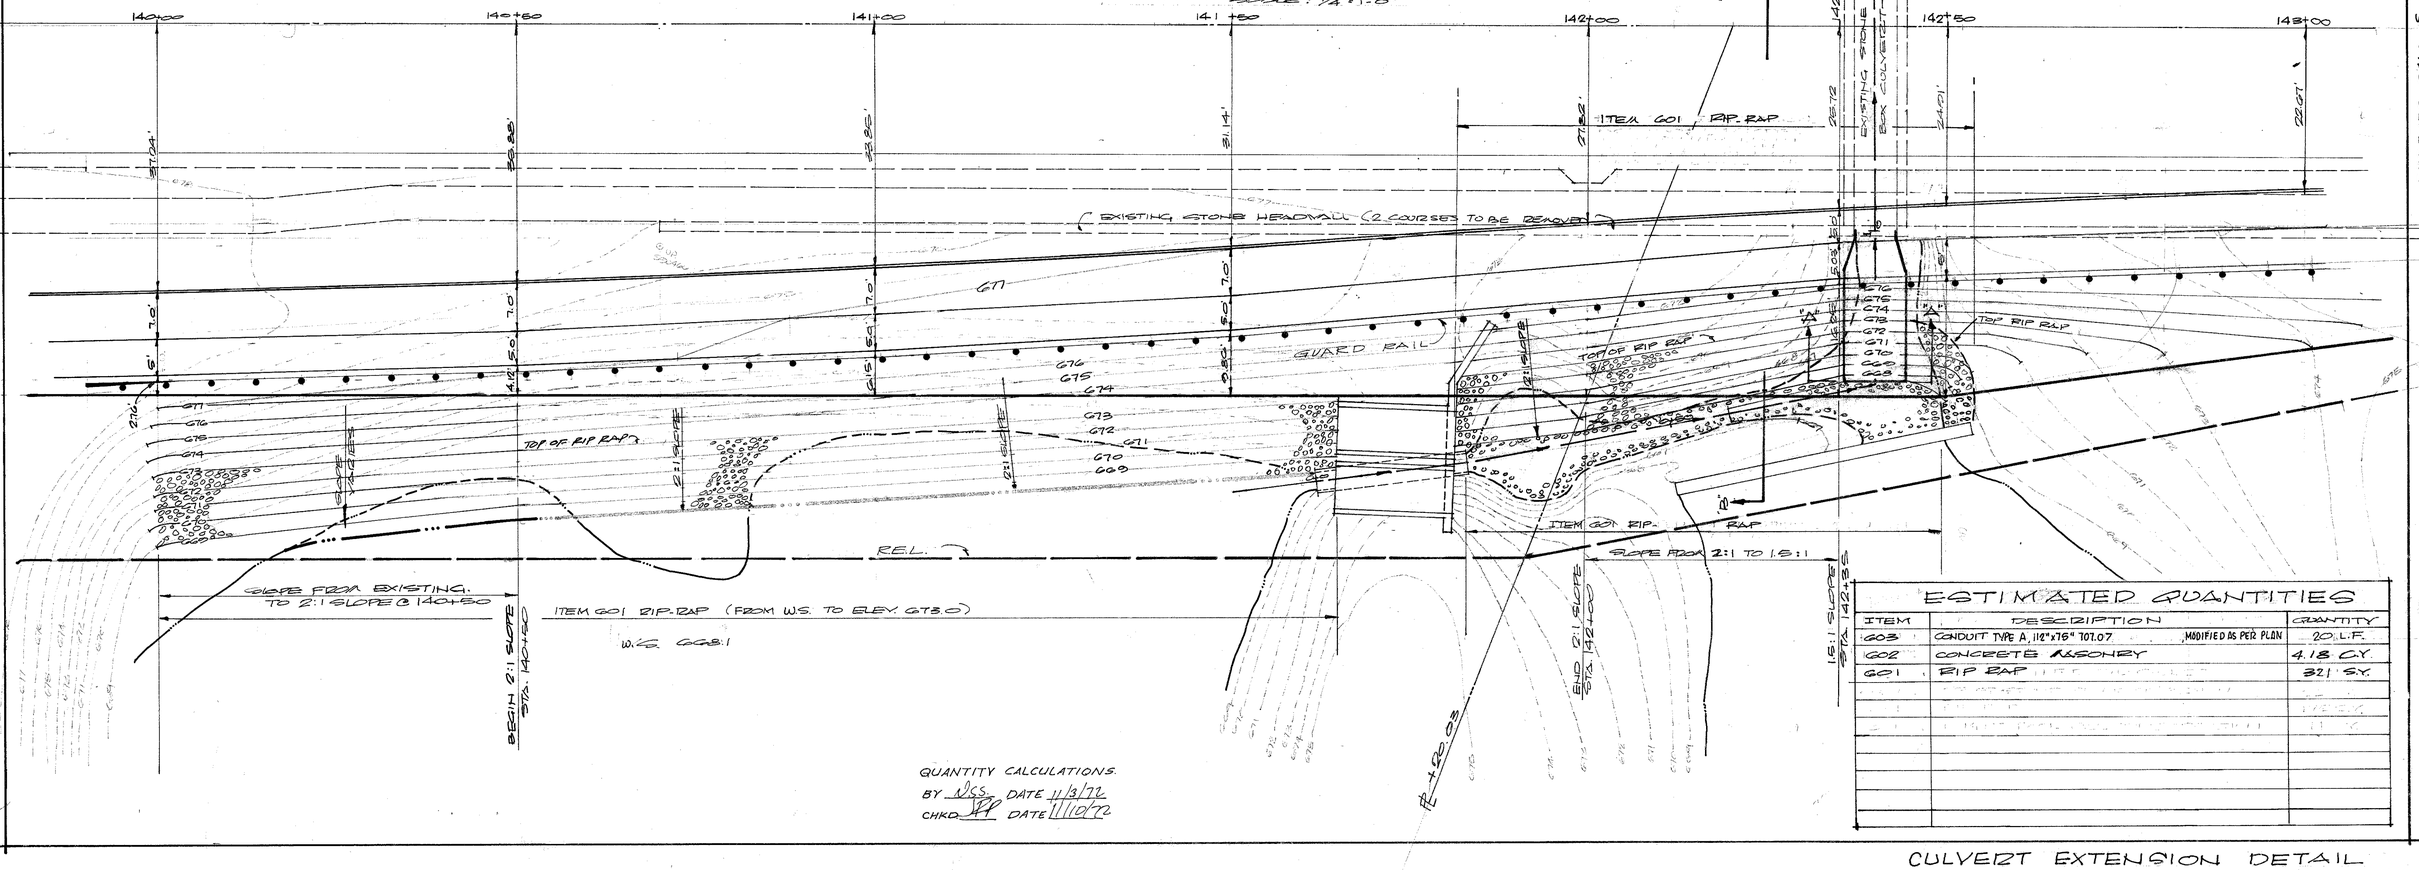

QUANTITY CALCULATIONS
BY NSS DATE 11/3/72
CHKD [illegible] DATE 11/10/72

ESTIMATED QUANTITIES

ITEM	DESCRIPTION	QUANTITY
603	CONDUIT TYPE A, 112"x76" 707.07 MODIFIED AS PER PLAN	20 L.F.
602	CONCRETE MASONRY	4.18 C.Y.
601	RIP RAP	321 S.Y.

CULVERT EXTENSION DETAIL

DEBEVEC, SALO & ASSOCIATES, INC.