5-16

91-5

CUY-271-14.09
LAK-271-0.00

FED. RD. DIVISION	STATE	PROJECT	
2	OHIO	I-1103 (18)	

324
458

CUYAHOGA & LAKE COUNTIES
CUY-I-15.91
LAK-I-0.00

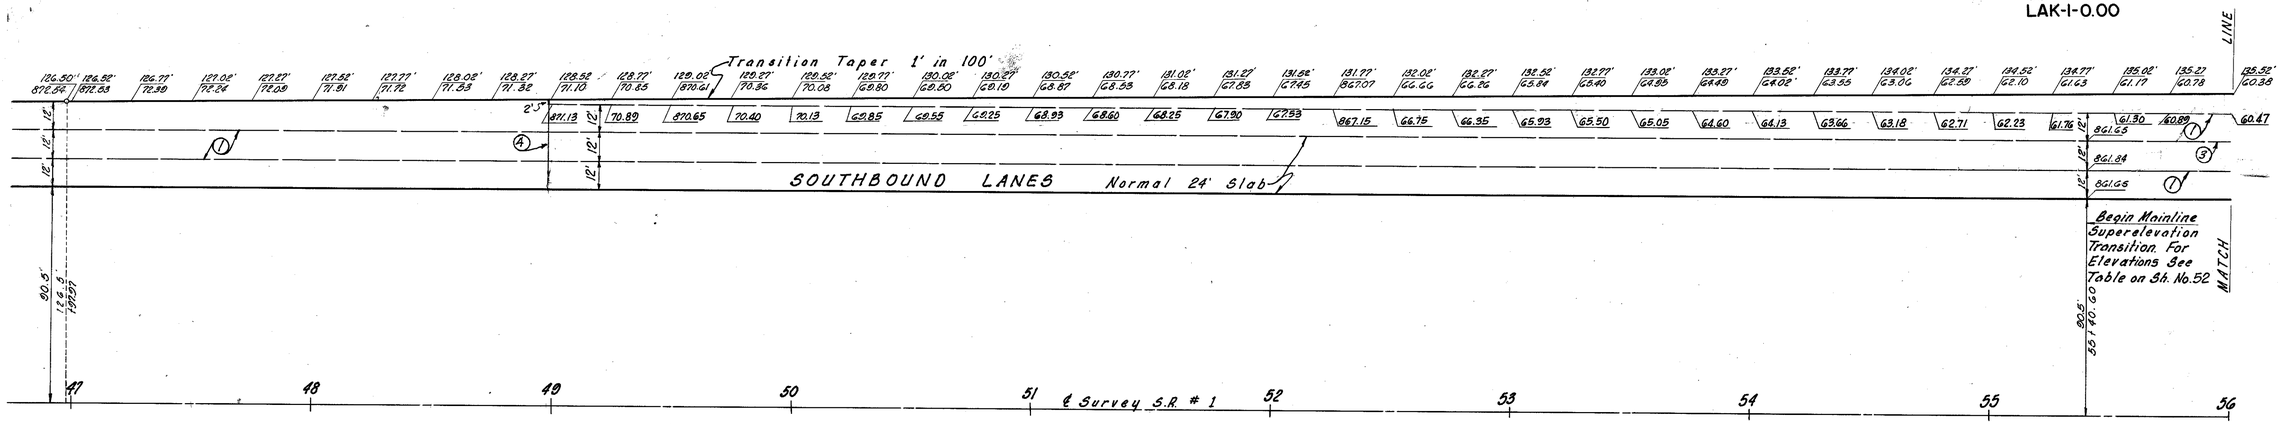

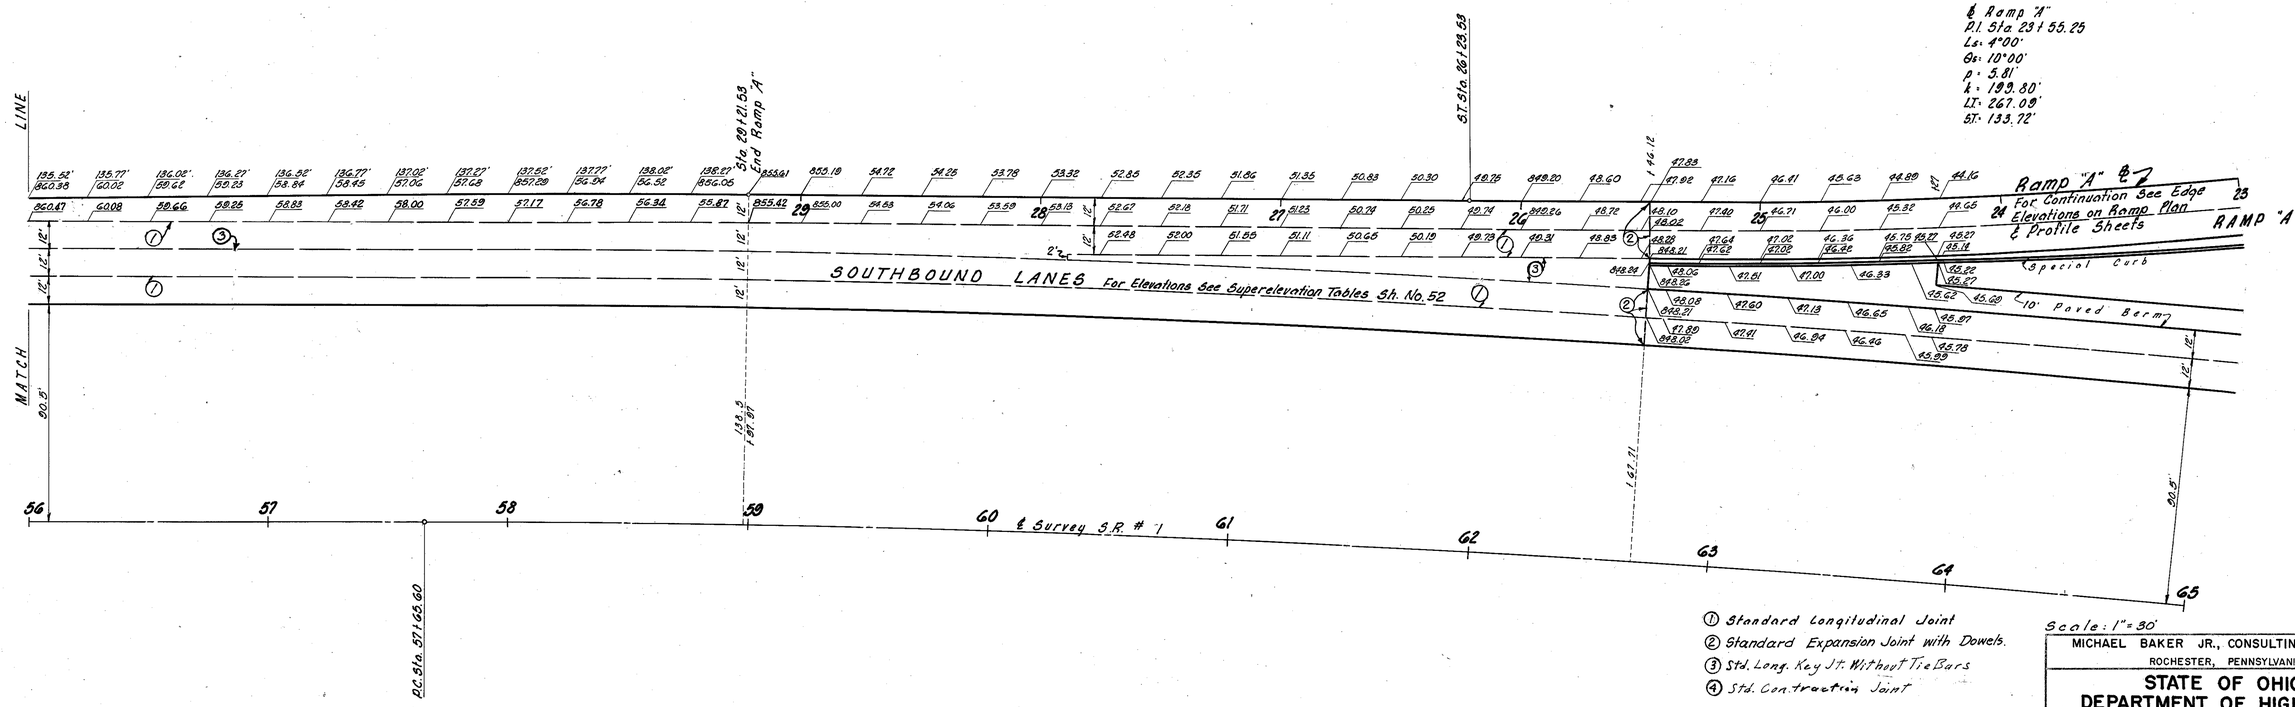

① Standard Longitudinal Joint
② Standard Expansion Joint with Dowels.
③ Std. Long. Key Jt. Without Tie Bars
④ Std. Contraction Joint

Scale: 1" = 30'

MICHAEL BAKER JR., CONSULTING ENGINEERS
ROCHESTER, PENNSYLVANIA

STATE OF OHIO
DEPARTMENT OF HIGHWAYS
STATE HIGHWAY NO. I
C-42

RAMP "A", EUCLID SPUR INTERCHANGE
PAVEMENT JOINTS, OFFSETS & ELEVATIONS

Designed	Drawn	Traced	Checked	Reviewed Date	Revised
H.W.	K.A.	K.A.	J.S.		