FED. RD. DIVISION	STATE	PROJECT	
2	OHIO	ACI-271-6(5)260	

435
458

CUYAHOGA & LAKE COUNTIES
CUY-1-15.91
LAK-1-0.00
LIMITED ACCESS

R/W
6 of 29

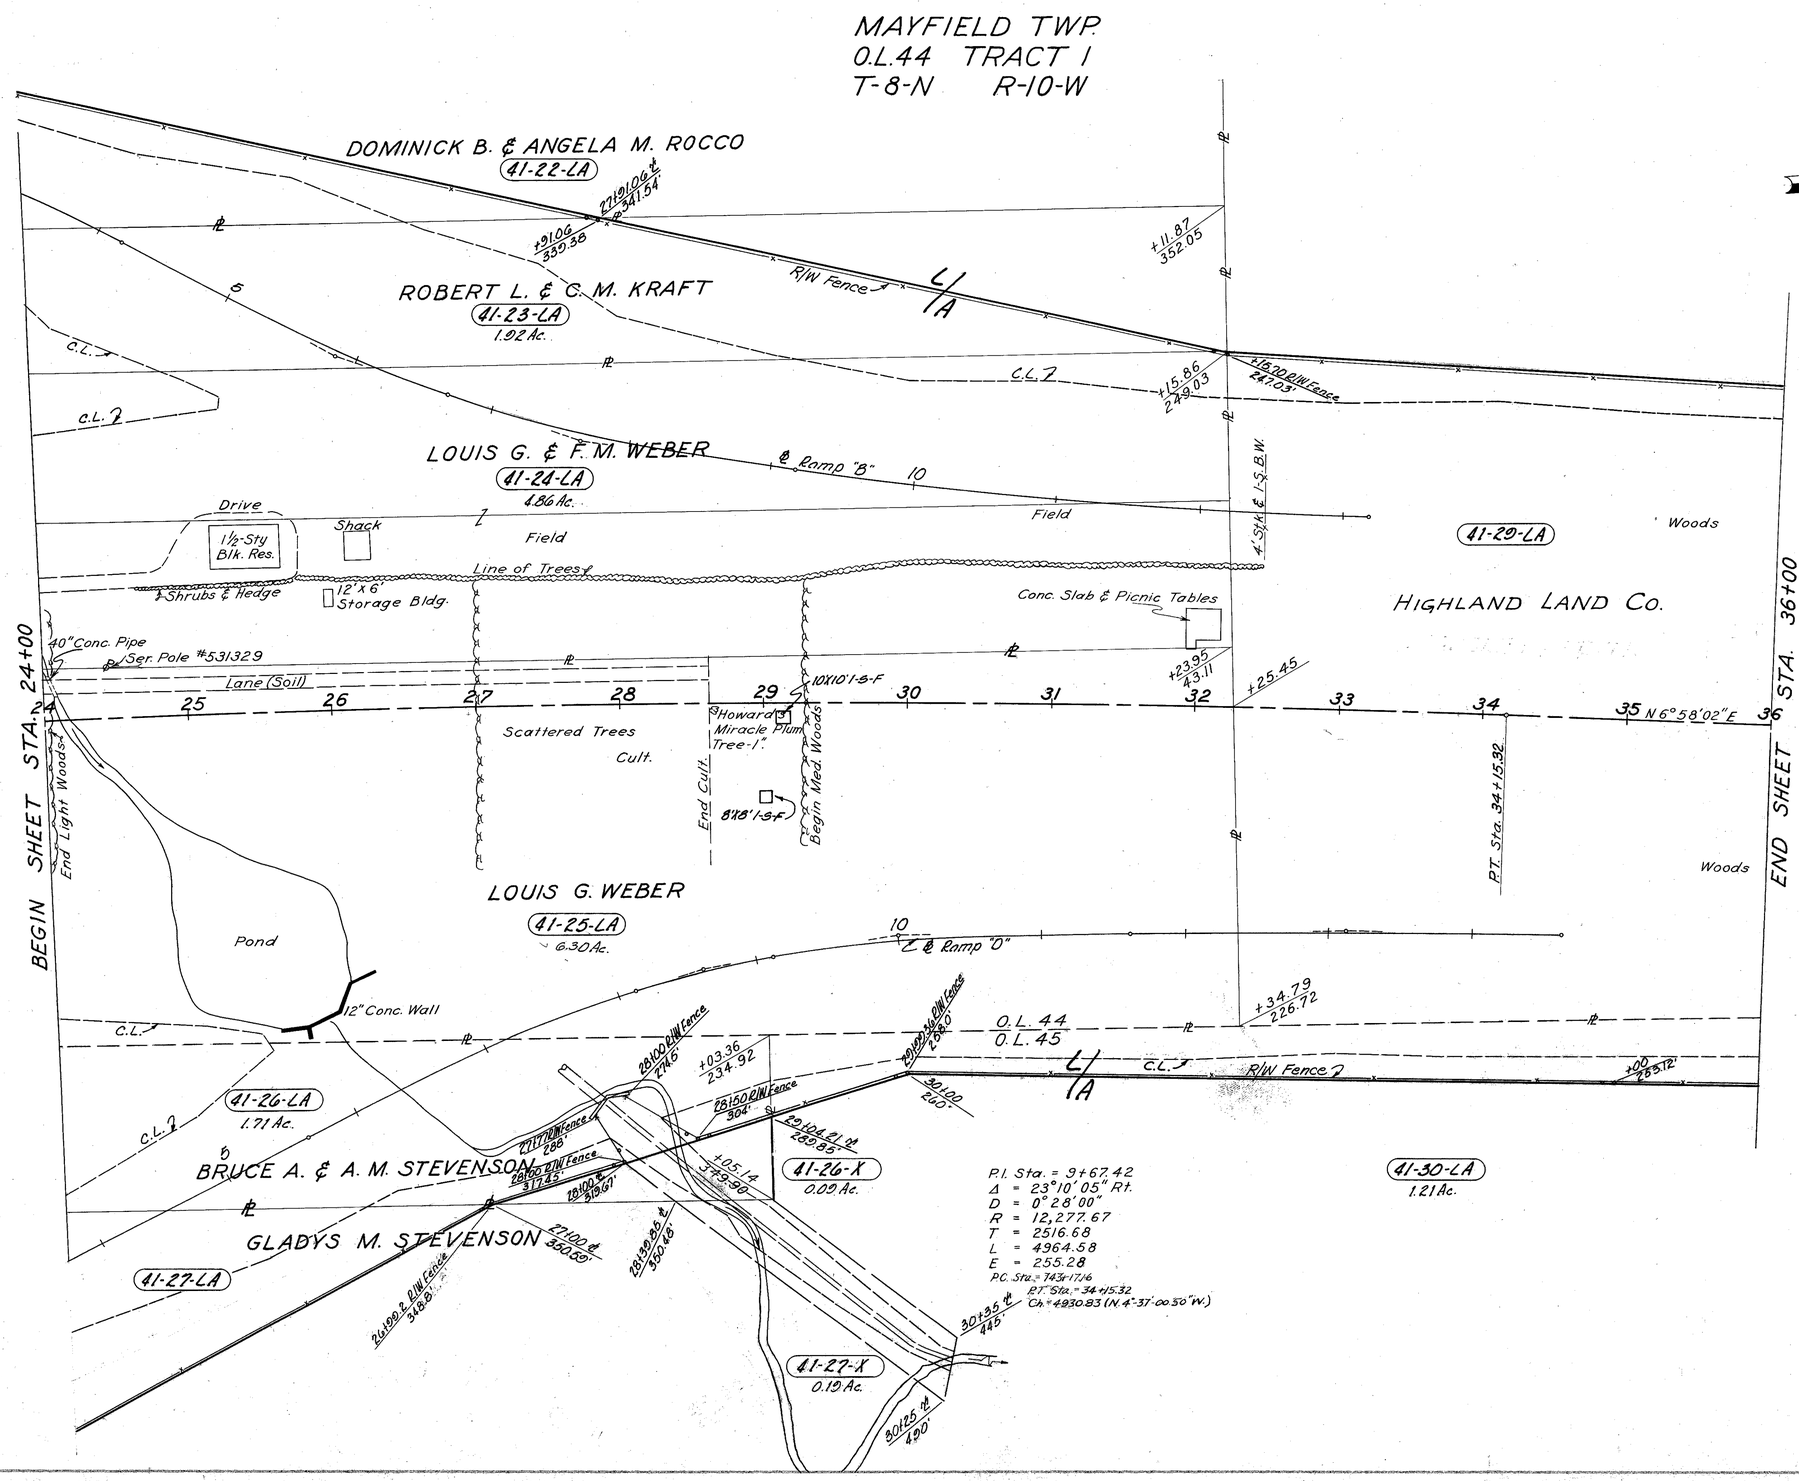

STRUCTURES TO BE REMOVED
PARCEL NO. 41-24-LA
1, 1½ STORY BLOCK RESIDENCE.
2, FRAME STORAGE BUILDINGS.
PARCEL NO. 41-25-LA
2, FRAME BUILDINGS.

2521 L.F. TYPE "D" FENCE
Scale: 1" = 50'

MICHAEL BAKER JR., CONSULTING ENGINEERS
ROCHESTER, PENNSYLVANIA

DATE:
7-29-59
Revised:
3-23-60
9-16-60

STATE OF OHIO
DEPARTMENT OF HIGHWAYS
RIGHT OF WAY PLANS
STATE HIGHWAY NO. 1
C-41
STA. 24+00 TO STA. 36+00

Designed	Drawn	Traced	Checked	Reviewed Date	Revised
J.P.	A.L.H.	K.L.G.	B.P.		