FED. RD. DIVISION	STATE	PROJECT	
2	OHIO	ACI-90-1(20) 18	

455
458

LAKE COUNTY
CUY-1-15.91
LAK-1-0.00
LIMITED ACCESS

R/W
26 of 29

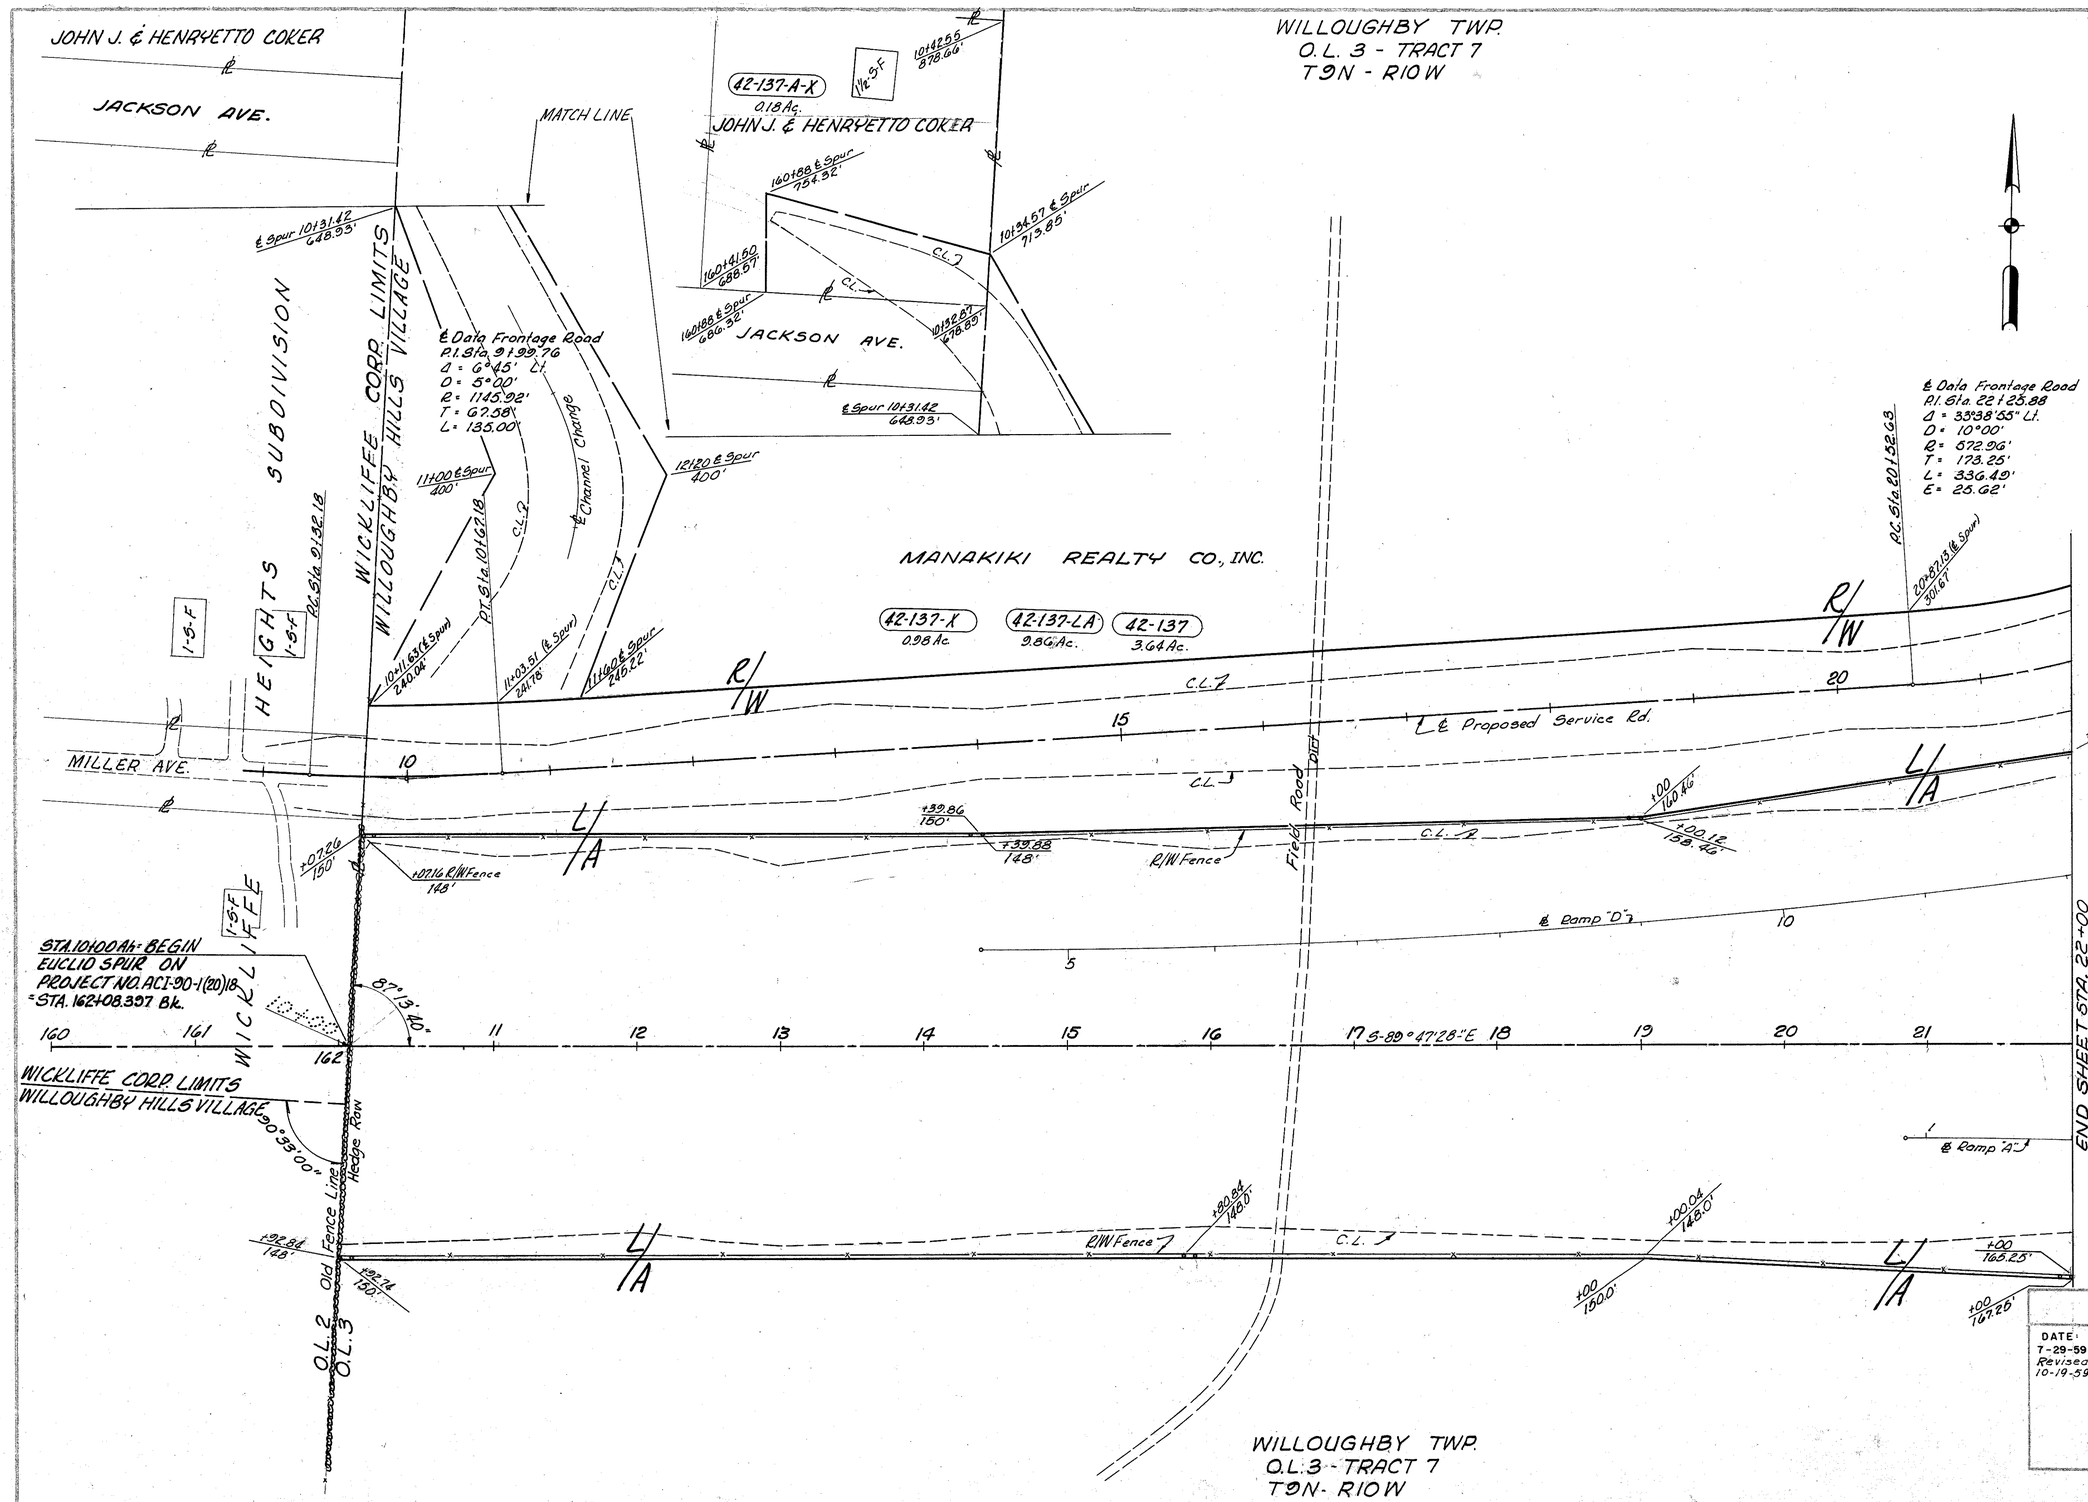

NO STRUCTURES TO BE REMOVED.

2413 L.F. TYPE "D" FENCE
Scale: 1" = 50'

MICHAEL BAKER JR., CONSULTING ENGINEERS
ROCHESTER, PENNSYLVANIA

STATE OF OHIO
DEPARTMENT OF HIGHWAYS
RIGHT OF WAY PLANS
STATE HIGHWAY NO. 1
C-42
EUCLID SPUR STA. 10+00 TO STA. 22+00

DATE: 7-29-59
Revised: 10-19-59

Designed	Drawn	Traced	Checked	Reviewed Date	Revise
J.P.	A.L.H.	K.L.G.	B.P.		