MODIFICATION NO. 2 OF ELECTRIC MANHOLE & VAULT

FED. RD. DIVISION	STATE	PROJECT	
2	OHIO		

19/34

LAKE COUNTY

LAK - 283 - 16.85

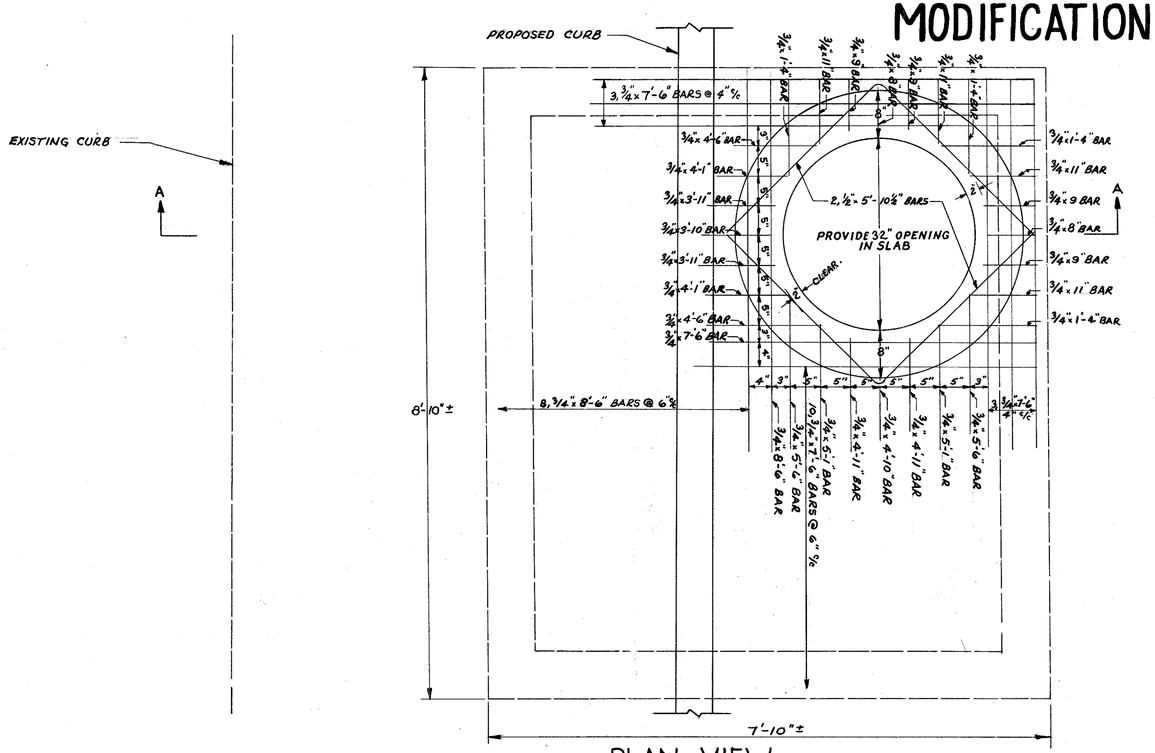

PLAN VIEW

SCALE: 1" = 1'-0"

ITEM-604 SPECIAL-MODIFICATION NO. 2 OF ELECTRIC M.H. & VAULT	
STATION	NUMBER
10+26 RT.	1 EA.
15+42 RT.	1 EA.
19+06 RT.	1 EA.
TOTAL =	3 EACH

NOTE:

COST OF REMOVAL OF PORTIONS OF EXISTING SLAB AND VAULT WALLS, REINFORCING STEEL, CONCRETE FOR VAULT SLAB, BRICK MASONRY, PLACING ALL CASTINGS (EXCEPT THE FURNISHING THERE-OF), FORMWORK AND CURING OF CONCRETE SLAB AND ALL OTHER MATERIALS AND INCIDENTALS, LABOR AND EQUIPMENT ETC., NECESSARY TO COMPLETE THIS ITEM, SHALL BE INCLUDED UNDER PAYMENT FOR EACH ITEM-604 SPECIAL-MODIFICATION OF ELECTRIC MANHOLE & VAULT.

REINFORCING STEEL TO BE PLACED IN ACCORDANCE WITH ITEM-509

CONCRETE FOR VAULT SLAB SHALL BE PLACED AND CURED IN ACCORDANCE WITH ITEM-511

NOTE:

IF THE CONTRACTOR SO ELECTS, THE 6" REINFORCED CONCRETE SLABS MAY BE INDIVIDUALLY PRE-CAST NEAR THE JOB SITE, TO ALLOW INSPECTION, THEN PLACED OVER THE ELECTRIC VAULT, PROVIDED THE OUTER DIMENSIONS FOR EACH PARTICULAR SLAB ARE PRE-DETERMINED BY THE CONTRACTOR TO FIT THE APPROPRIATE ELECTRIC VAULT AND THE SLAB HAS BEEN PROPERLY CURED FOR NOT LESS THAN 7 DAYS.

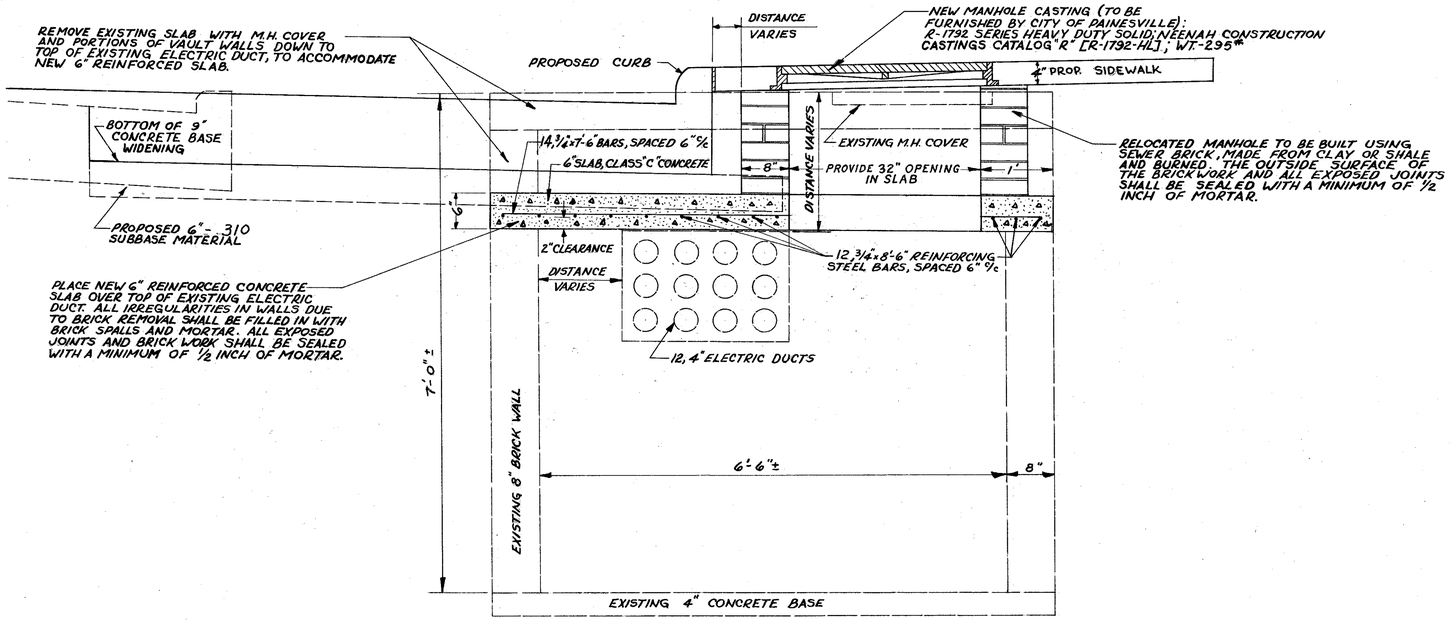

SECTION A-A

SCALE: 1" = 1'-0"

Modification No. 2 of Electric M.H. & Vault