CALC BY	DATE	CHKD BY	DATE			
MJN	7-9-92	TJH	7-9-92	LAK-283-3.83	OHIO	26/79

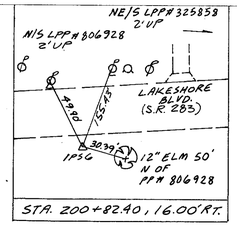

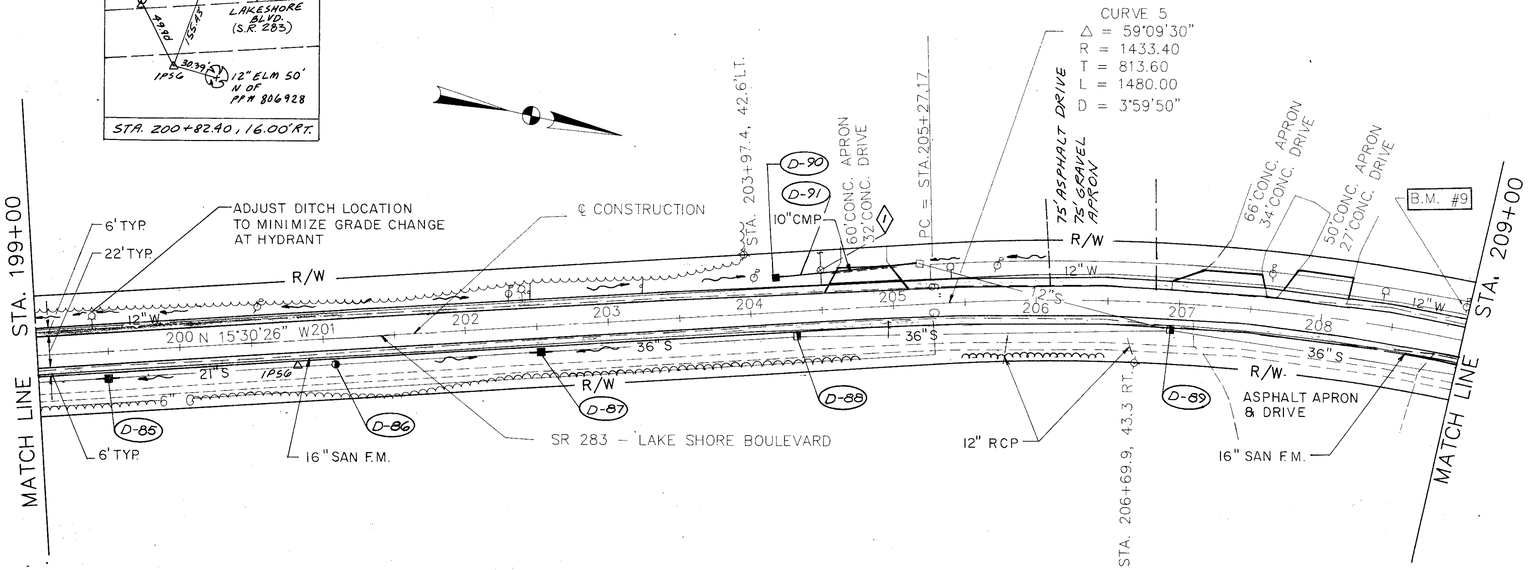

⟨1⟩ CONTRACTOR TO VERIFY DEPTH OF WATER SERVICE FOR CLEARANCE FROM PROPOSED STORM SEWER

B.M. # 9
RRS IN E/S
LPP # 236694
EL. 615.37

EXCAVATION	428 CY
EMBANKMENT	51 CY
SODDING	1024 SY

NOTE:
DEPTHS OF GAS LINES AND LOCATIONS OF SERVICE LINES NOT AVAILABLE AT THIS TIME. INFORMATION WILL BE PROVIDED AT TIME OF CONSTRUCTION.

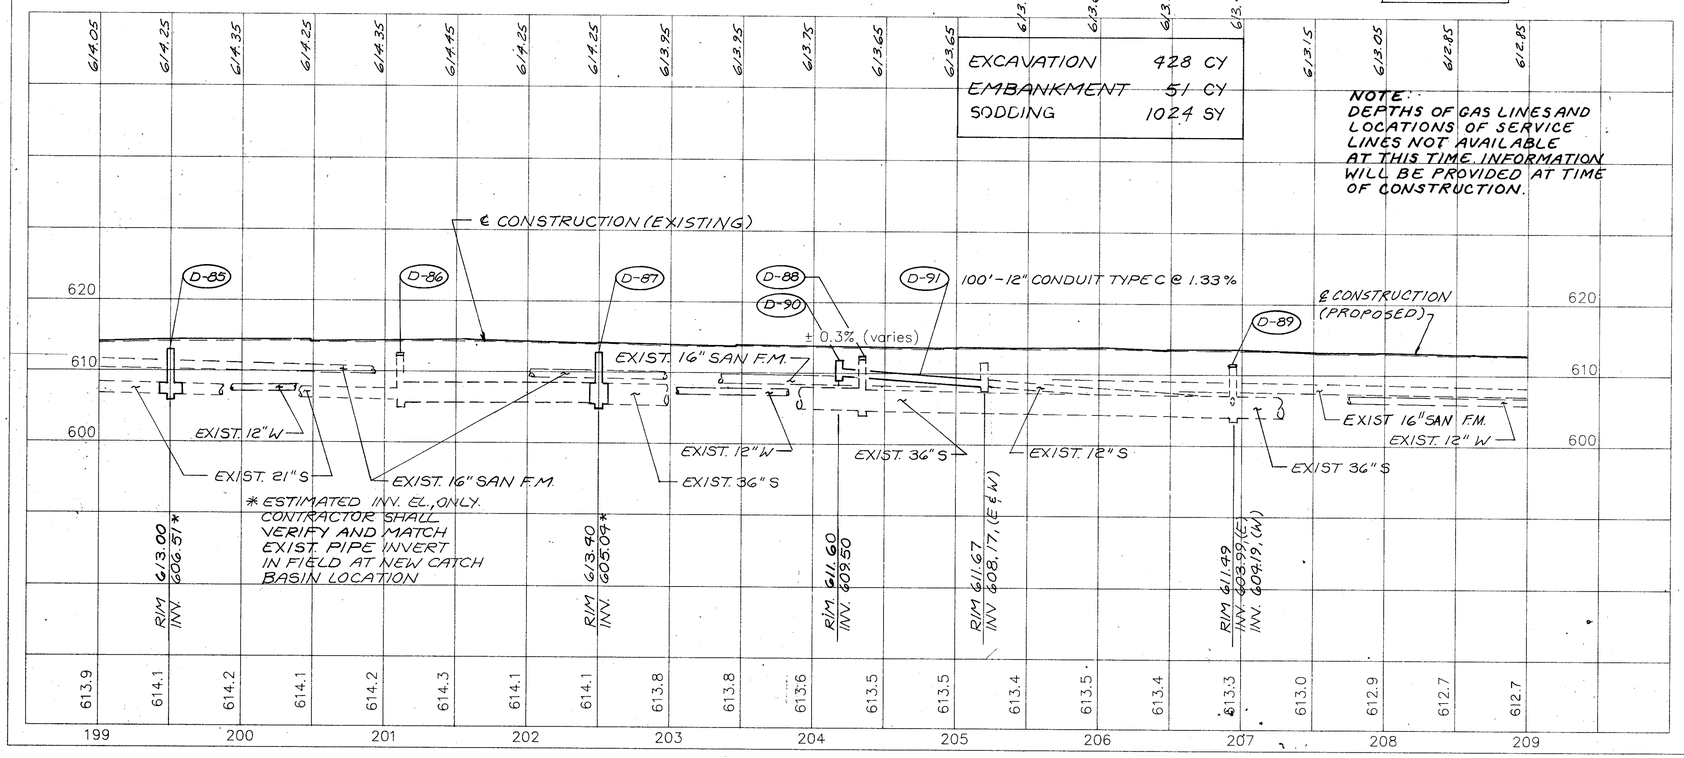

REF	LOCATION	ROADWAY
	TOTALS	

REF	LOCATION	DRAINAGE	609 CATCH BASIN 2-3	609 CATCH BASIN NO 7	604 CATCH BASIN NO. 2-4	603 12" CONDUIT TYPE C, 706.02	603 21" CONDUIT TYPE C, 706.02	603 36" CONDUIT TYPE C, 706.02	604 MANHOLE ADJUSTED TO GRADE	609 CATCH BASIN ADJUSTED TO GRADE
			EACH		EACH	LIN.FT.	LIN.FT.	LIN.FT.	EACH	EACH
D-85	STA. 199+50 , 19' RT.		1				10			
D-86	STA. 201+08 , 18' RT.								1	
D-87	STA. 202+52 , 18' RT.				1			10		
D-88	STA. 204+32 , 18' RT.									1
D-89	STA. 206+95 , 19' RT.									1
D-90	STA. 204+18 , 27' LT.		1							
D-91	STA. 204+18 TO 205+19					100				
	TOTALS		1	1	1	100	10	10	1	2

S.R. 283 PLAN & PROFILE STA. 199+00 TO 209+00