CALC BY LML DATE 5/93	CALC BY CDB DATE 5/92	LAK – 283 – 3.83	OHIO	75/79
CHKD. BY SJS DATE 5/93	CHKD BY MJN DATE 5/92		FHWA REGION	
REVISED				

LOOP DETECTOR REFERENCE	STATION (BOTTOM OF DETECTOR)	625 CONDUIT, 1", 713.04	632 LOOP DETECTOR WIRE, TYPE E *	632 LOOP DETECTOR PAVEMENT CUTTING	DIMENSION
		L.F.	L.F.	L.F.	L.F. x L.F.
L–8	184+55, 82' RT	10	106	88	8x30
SHEET SUBTOTALS		10	106	88	

* NO SPLICES PERMITTED

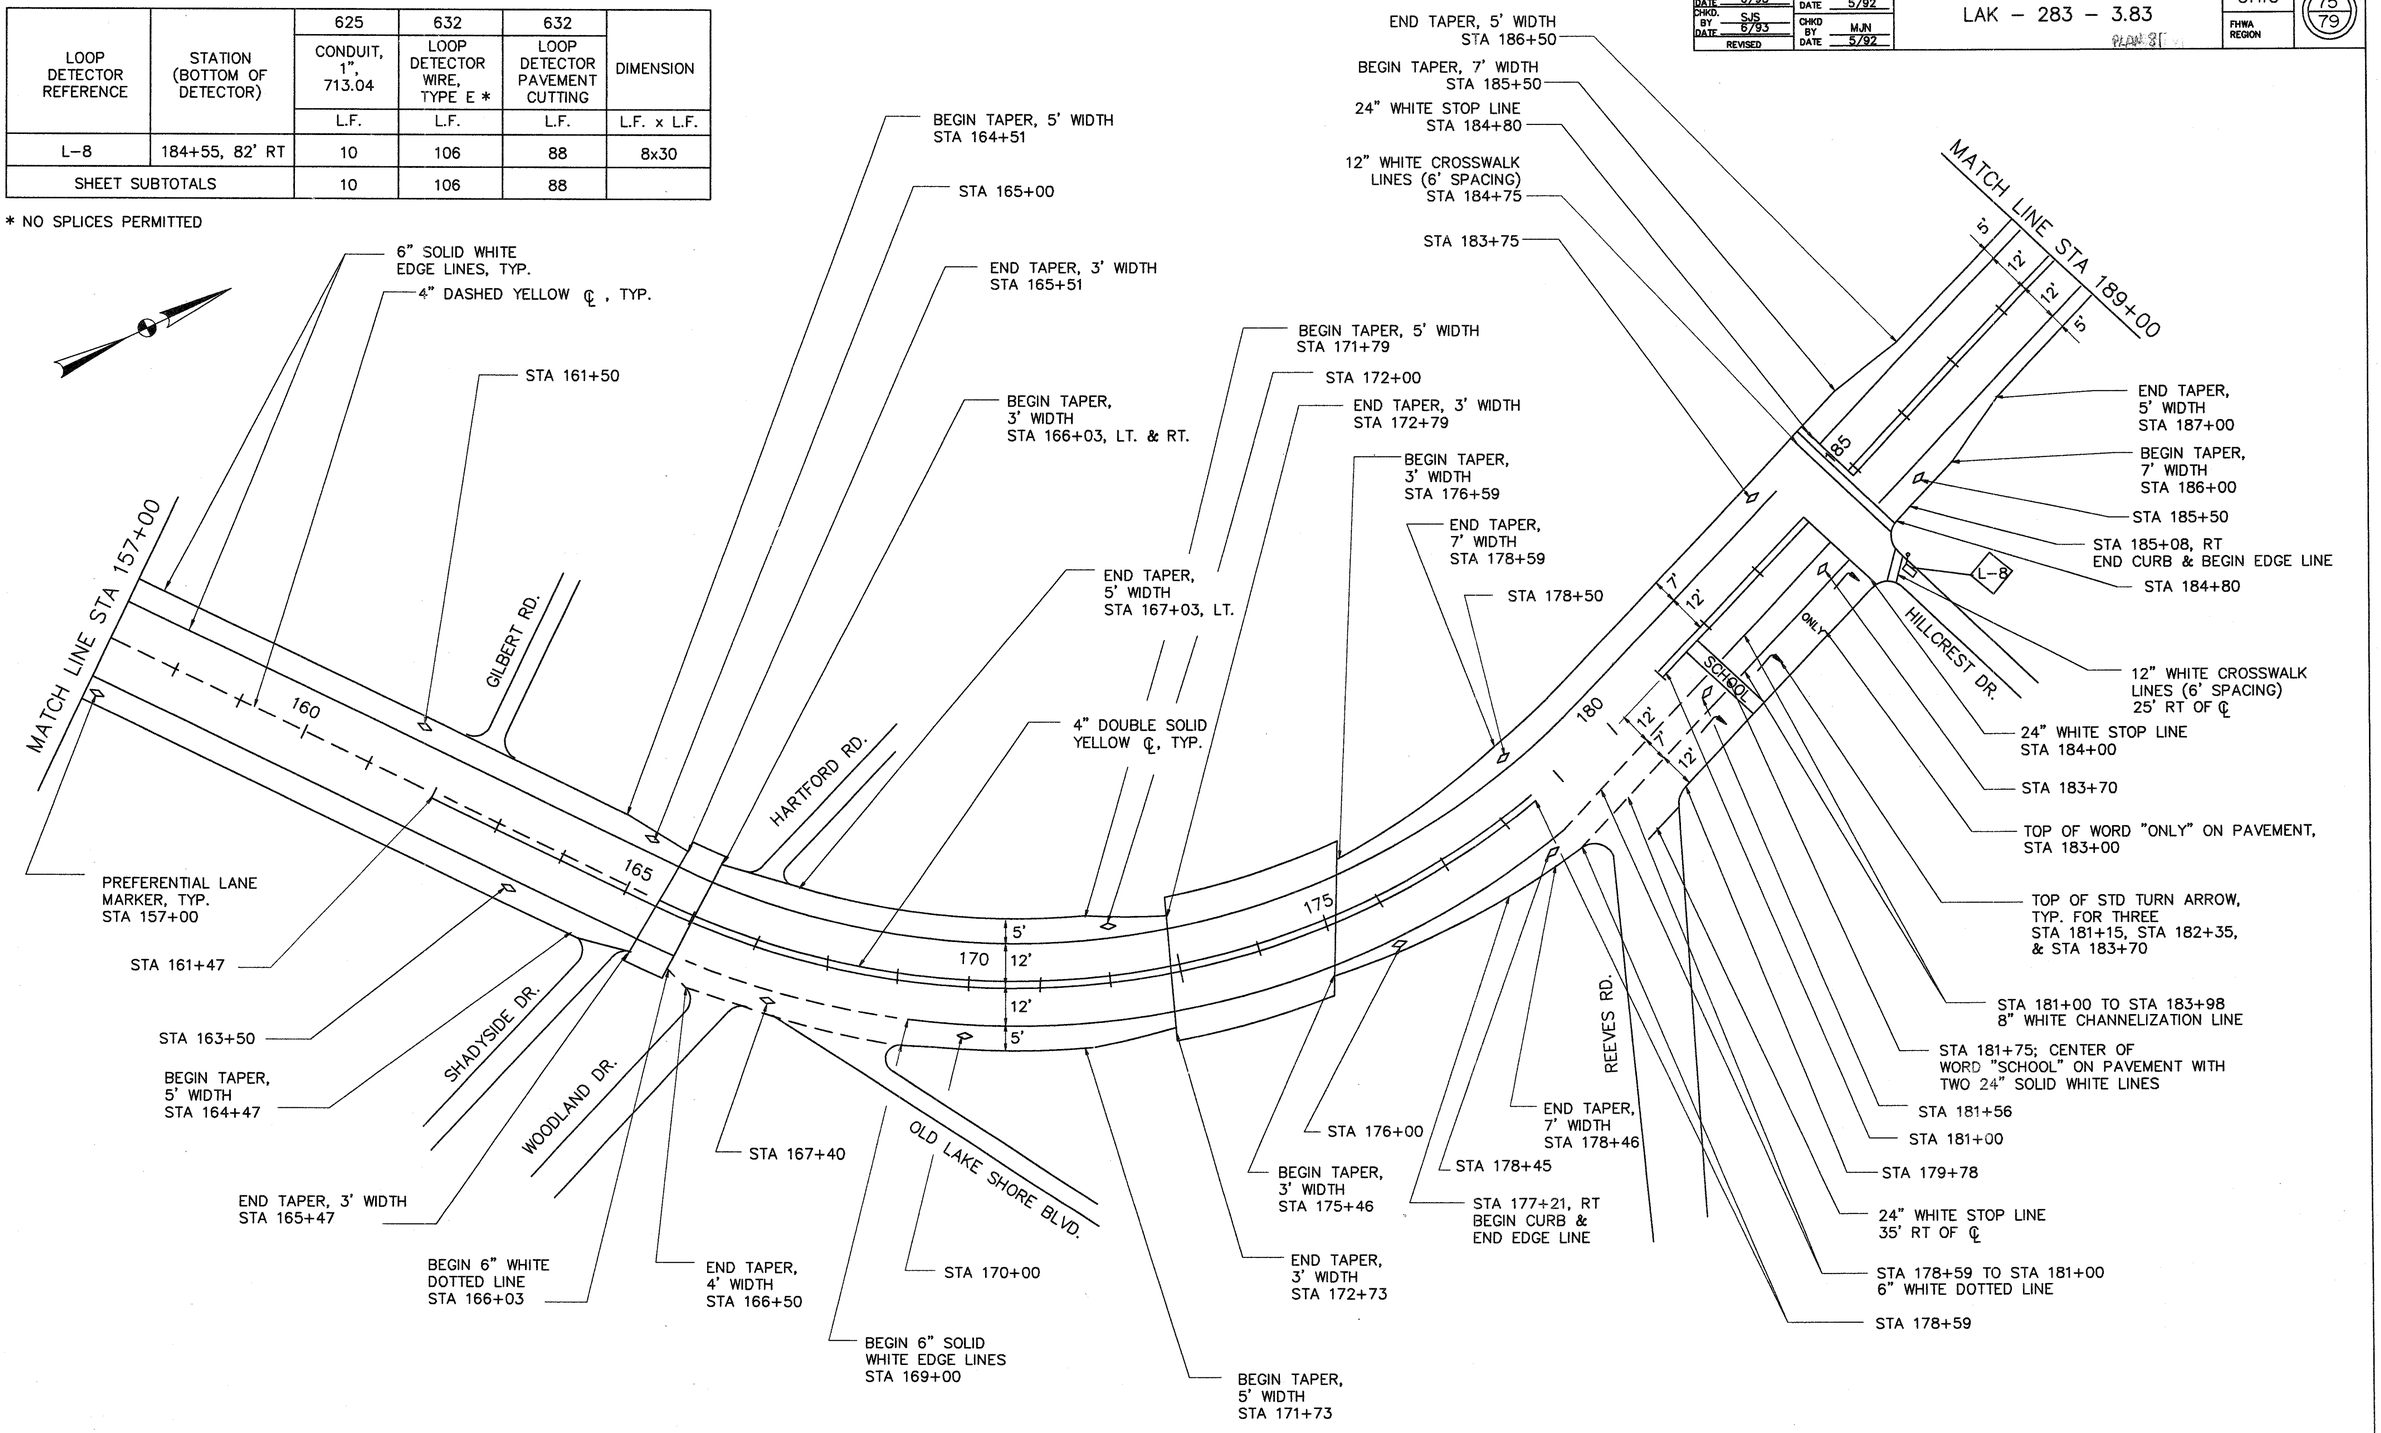

PAVEMENT MARKINGS