CALC. BY V.L.W. DATE 8-10-95	LAK – 283 – 7.97	OHIO	28
CHKD. BY R.S.W. DATE 1-9-96		FHWA REGION 5	104

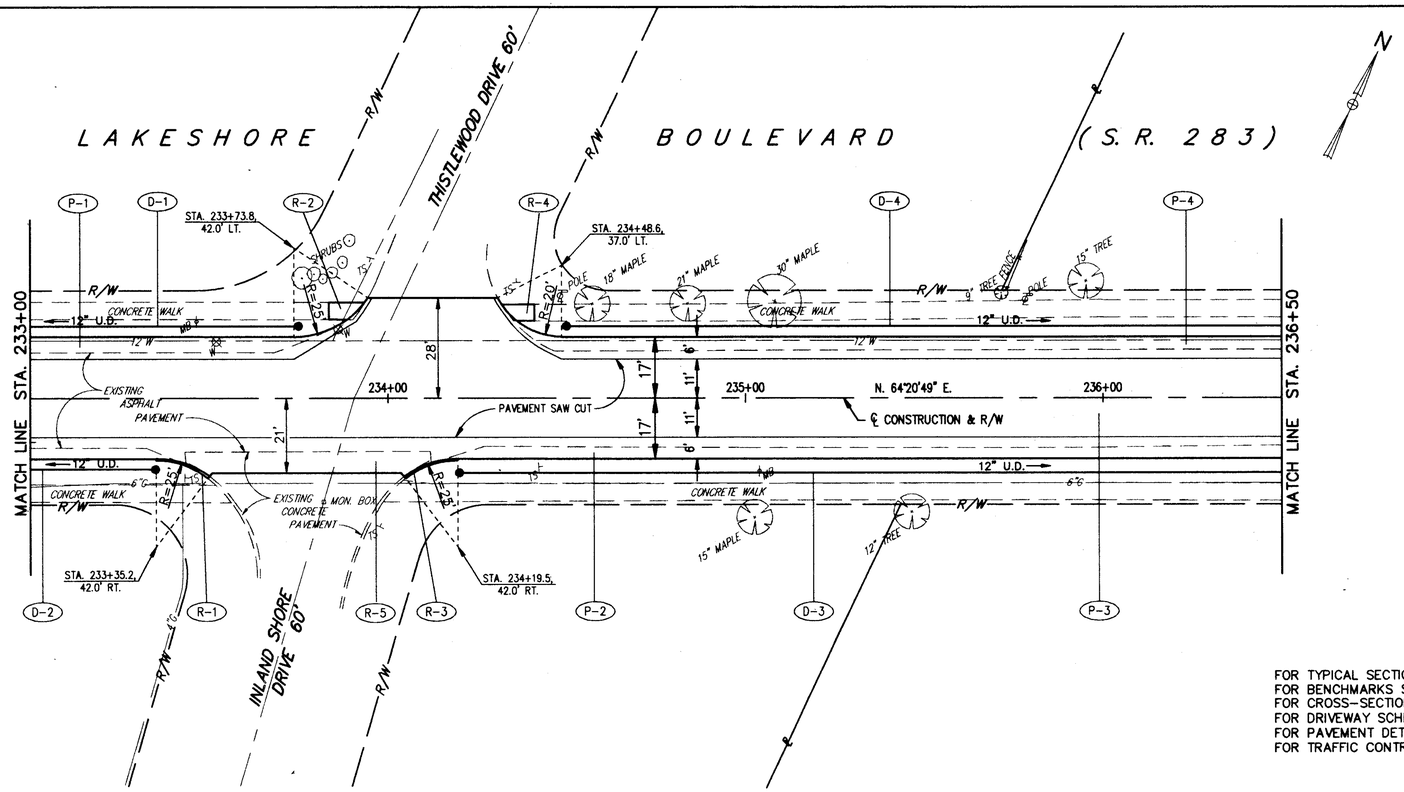

FOR TYPICAL SECTIONS SEE SHEET 3 THRU 6
FOR BENCHMARKS SEE GENERAL NOTE SHEET 7
FOR CROSS-SECTIONS SEE SHEETS 34 THRU 73
FOR DRIVEWAY SCHEDULE & DETAILS SEE SHEET 79 & 80
FOR PAVEMENT DETAILS SEE SHEET 81
FOR TRAFFIC CONTROL DETAILS SEE SHEETS 84 THRU 104

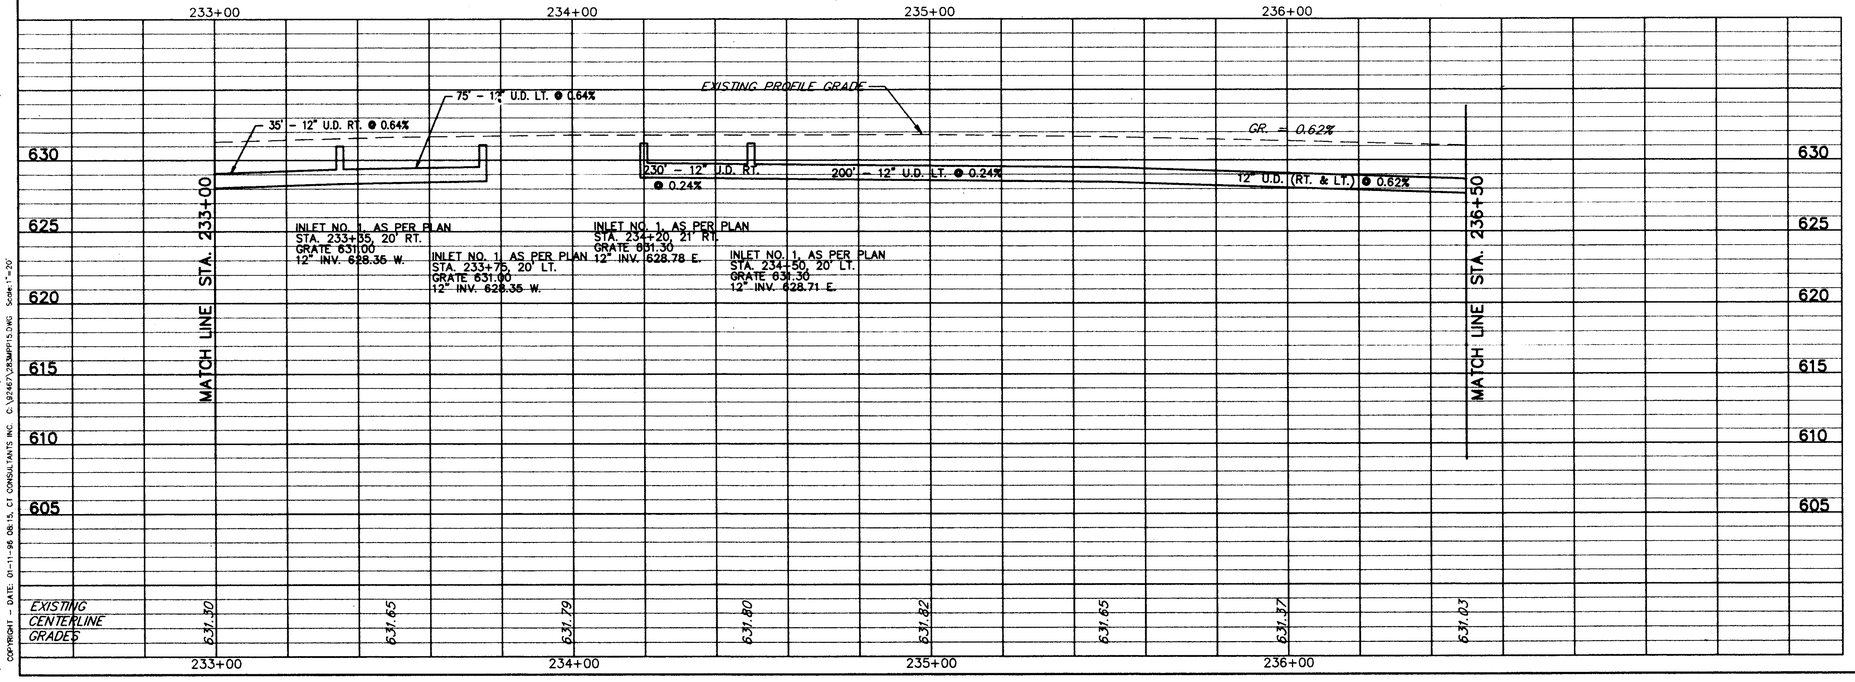

REF			609	448	448	448	411	408	407	407	304	301	255	254	203	203	
	LOCATION		CURB, TYPE 6	1–1/4" ASPH. CONC. SURFACE COURSE, TYPE 1, PG64–22	0" MIN. ASPH. CONC. INTERMEDIATE COURSE TYPE 1, PG64–22	1–3/4" ASPH. CONC. INTERMEDIATE COURSE TYPE 2, PG64–22	6" STABILIZED CRUSHED AGGREGATE	BITUMINOUS PRIME COAT (@ 0.40 GAL./SQ.YD.)	TACK COAT (@ 0.05 GAL./SQ.YD.)	TACK COAT (@ 0.10 GAL./SQ.YD.)	AGGREGATE BASE, AS PER PLAN	7" BITUMINOUS AGGREGATE BASE, PG64–22	FULL DEPTH PAVEMENT SAWING	1 1/4" PAVEMENT PLANING, BITUMINOUS	SUBGRADE COMPACTION	EXCAVATION NOT INCLUDING EMBANKMENT CONSTRUCTION	
		UNIT	LIN. FT.	CU.YD.	CU.YD.	CU.YD.	CU.YD.	GAL.	GAL.	GAL.	CU.YD.	CU.YD.	LIN.FT.	SQ.YD.	SQ.YD.	CU.YD.	
P-1	STA. 233+00 TO STA. 233+95, LT. = 540 S.F.			2.1			2.9	3.2	24.0	3.0	13.7	11.7			60.0	23.3	
P-2	STA. 233+00 TO STA. 236+50, RT. = 2352 S.F.		34.0	9.1		32.8	12.7	9.8	105.0	13.1	54.9	50.8	56.0		261.3	101.6	
P-3	STA. 233+00 TO STA. 236+50, LT. & RT. = 8498 S.F.				13.1									944.2			
P-4	STA. 234+30 TO STA. 236+50, LT. = 1290 S.F.			5.0		7.0		7.8	57.0	7.2	32.2	27.9			143.3	55.7	
		TOTALS	34.0	49.0	13.1	22.6	20.8	186.0	94.4	23.3	100.8	90.4	56.0	944.2	464.6	180.6	

PAVEMENT

REF	LOCATION	202 PAVEMENT REMOVED SQ.YD.	202 WALK REMOVED SQ.FT.	202 CURB REMOVED LIN.FT.	608 4" CONCRETE WALK SQ.FT.
	ROADWAY				
R-1	STA. 233+43 RT. TO STA. 233+50 RT.			7	
R-2	STA. 233+84 LT. TO STA. 233+93 LT.		45		40
R-3	STA. 234+05 RT. TO STA. 234+12 RT.			8	
R-4	STA. 234+34 LT. TO STA. 234+41 LT.		35		35
R-5	STA. 233+43 RT. TO STA. 234+12 RT.	15.3			
	TOTALS	15.3	80	15	75

REF	LOCATION	604 INLET, NO. 1, AS PER PLAN EACH	603 12" CONDUIT, TYPE F LIN.FT.	605 12" SHALLOW PIPE UNDERDRAIN W/ FILTER WRAP, AS PER PLAN LIN.FT.		
	DRAINAGE					
D-1	STA. 233+00 20'LT. TO STA. 233+75 20'LT.	1	10	65		
D-2	STA. 233+00 20'RT. TO STA. 233+35 20'RT.	1	10	25		
D-3	STA. 234+20 21'RT. TO STA. 236+50 21'RT.	1	10	220		
D-4	STA. 234+50 20'LT. TO STA. 236+50 20'LT.	1	10	190		
	TOTALS	4	40	500		

PLAN & PROFILE STA. 233+00 TO STA. 236+50

COPYRIGHT – DATE: 01-11-96 GR.15, CT CONSULTANTS INC. C:\93467\283MP15.DWG Scale:1"=20'