CALC. BY A.E.P. DATE 2-98
CHKD. BY C.C.H. DATE 2-98
LAK - 283 - 7.97
OHIO
FHWA REGION 5
98
104

# SIGNING PLAN

50 25 0 50 100
SCALE IN FEET

## LEGEND

PROPOSED SIGNS

EXISTING SIGNS TO REMAIN

EXISTING SIGNS TO BE REMOVED

RIGHT LANE ONLY
R-151-24
(24" x 30")

FOR SIGN IDENTIFICATION SEE SHEET 99/104.

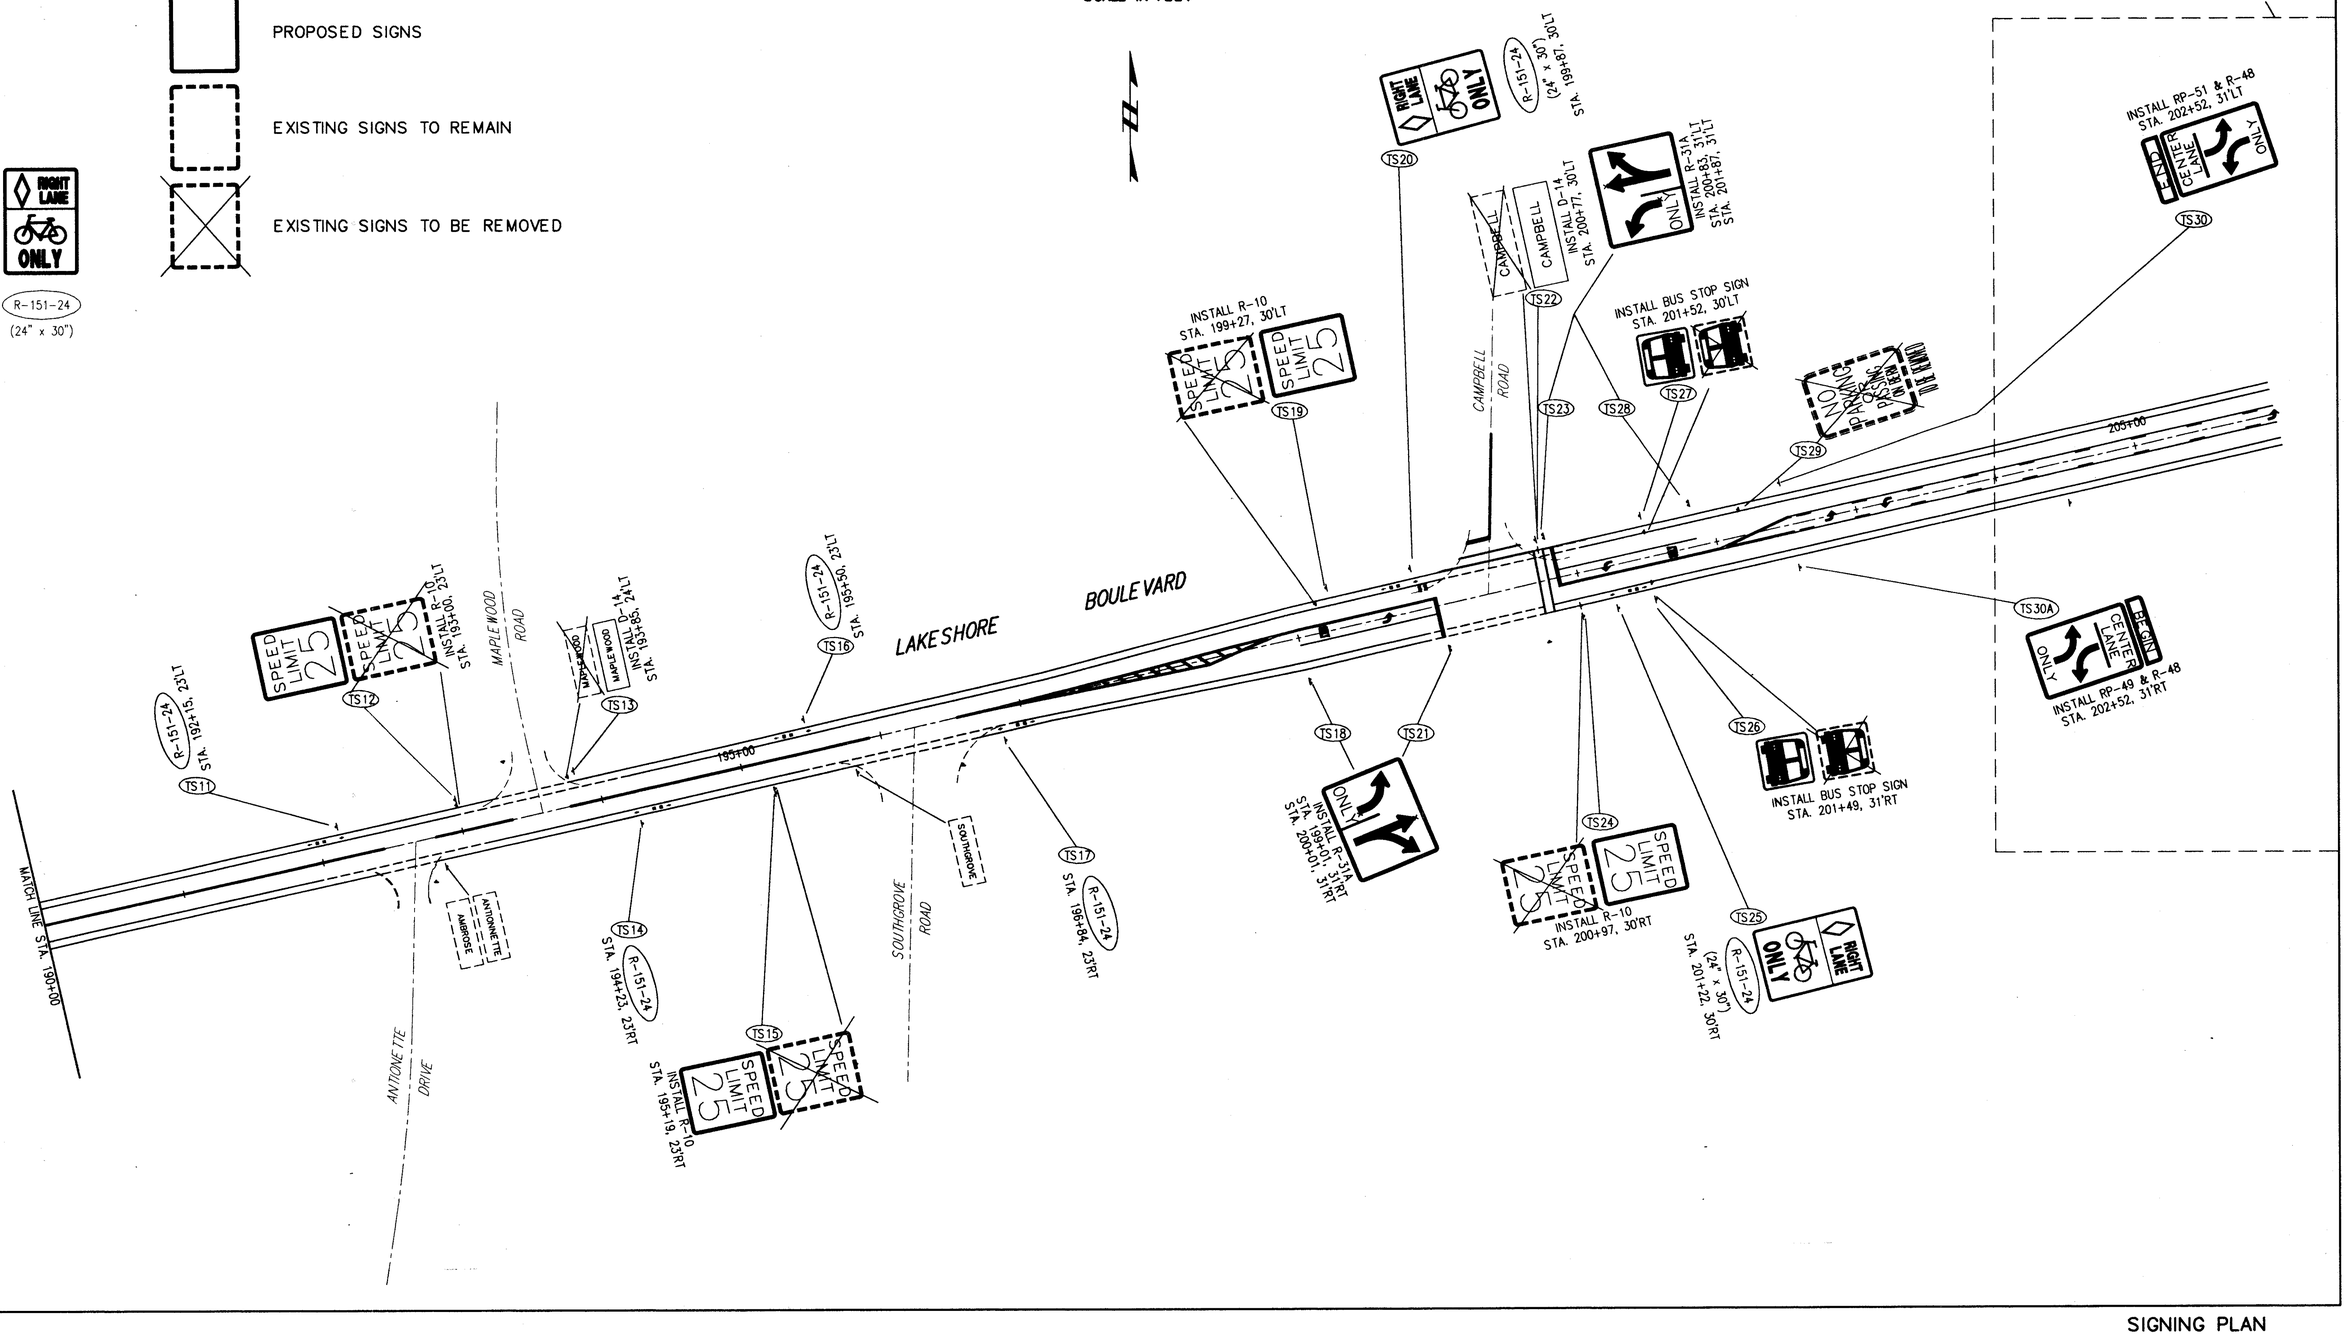


SIGNING PLAN