FED. RD. DIVISION	STATE	FED. AID PROJECT	TYPE FUNDS
2	OHIO	S-46(3)	POST WAR

8/9

LAKE COUNTY
LAK-306-4.33

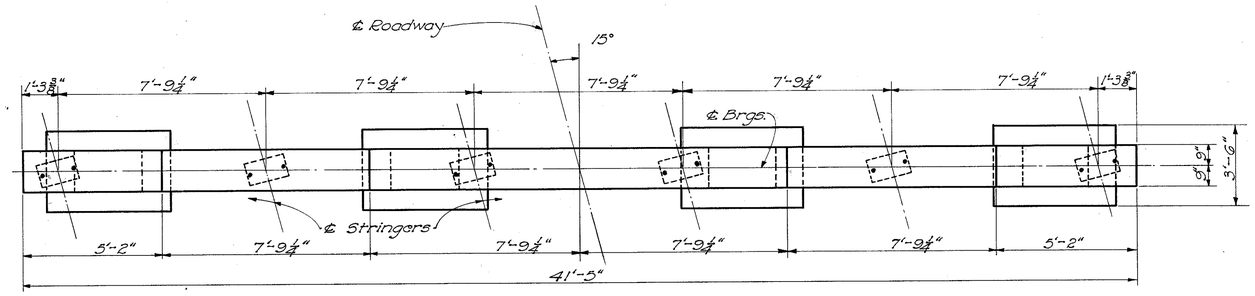

PLAN

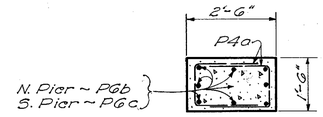

SECTION B-B

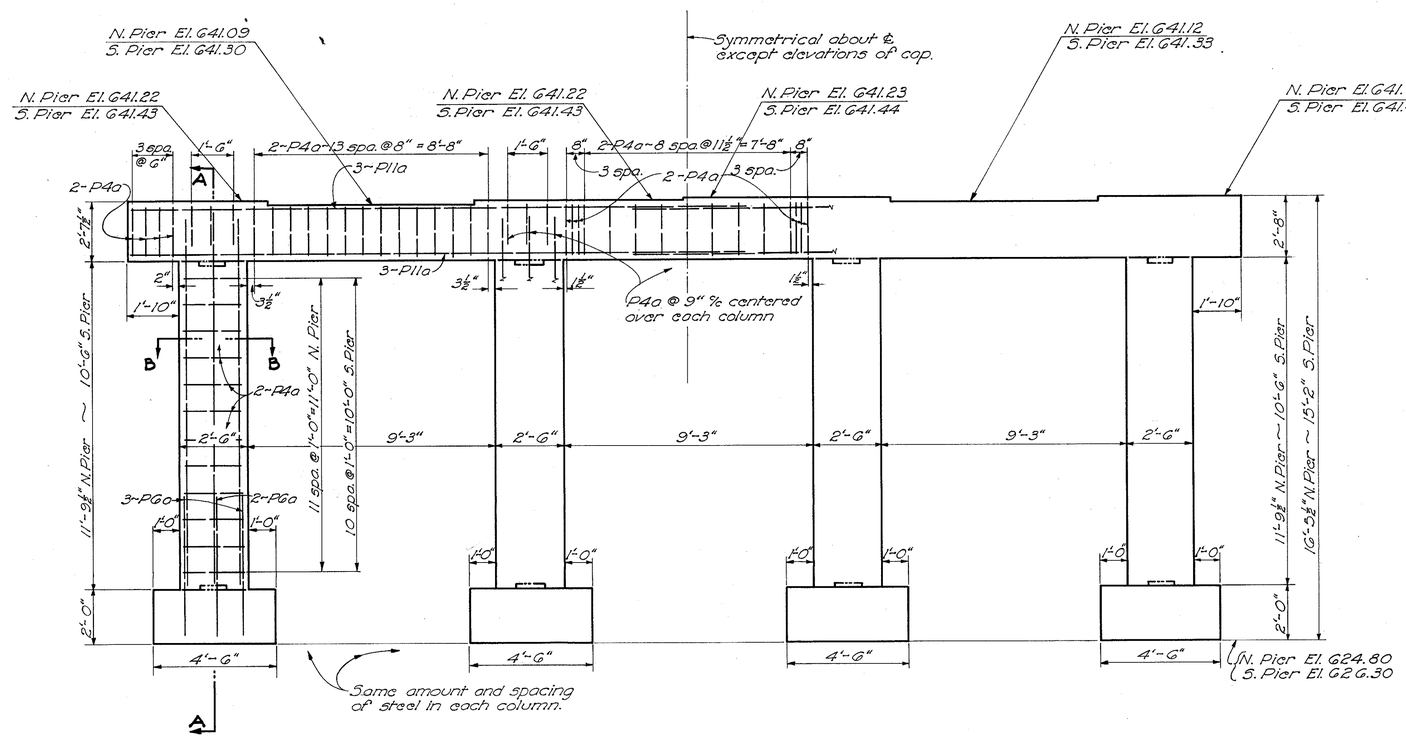

ELEVATION

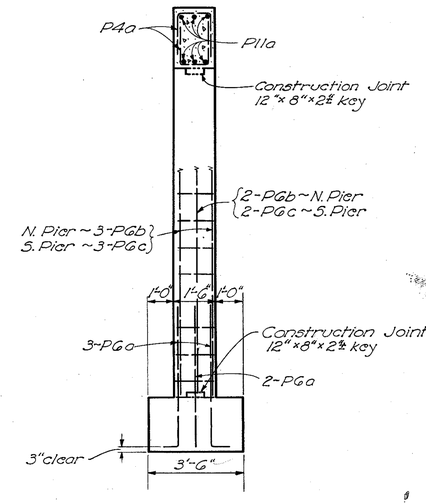

SECTION A-A

NOTE:
All reinforcement in Pier 2" clear except as shown.

STATE OF OHIO
DEPARTMENT OF HIGHWAYS
BUREAU OF BRIDGES AND RAILROAD CROSSINGS

PIER DETAILS

BRIDGE NO. LA-306-43 OVER E. BRANCH OF CHAGRIN R.

LAKE COUNTY
SEC. LAK-306-4.33 STA. 230+80.00

DESIGNED	DRAWN	TRACED	CHECKED	REVIEWED	DATE	REVISED
BPG	BPG	GPH	CJO	BPG	9/27/61	

EUGENE DIETZGEN CO. PRINTED ON IMPERIAL TRACING CLOTH FORM NO. SR-23