QUANTITY CALCULATIONS
BY: DA DATE 9/17/81
CHKD: K.S DATE 10/30/81
COLPETZER - WOODS CONSULTANTS

FED. RD. DIVISION	STATE	PROJECT	FISCAL YEAR
5	OHIO		

46
73

LAKE COUNTY
LAK-306-4.74

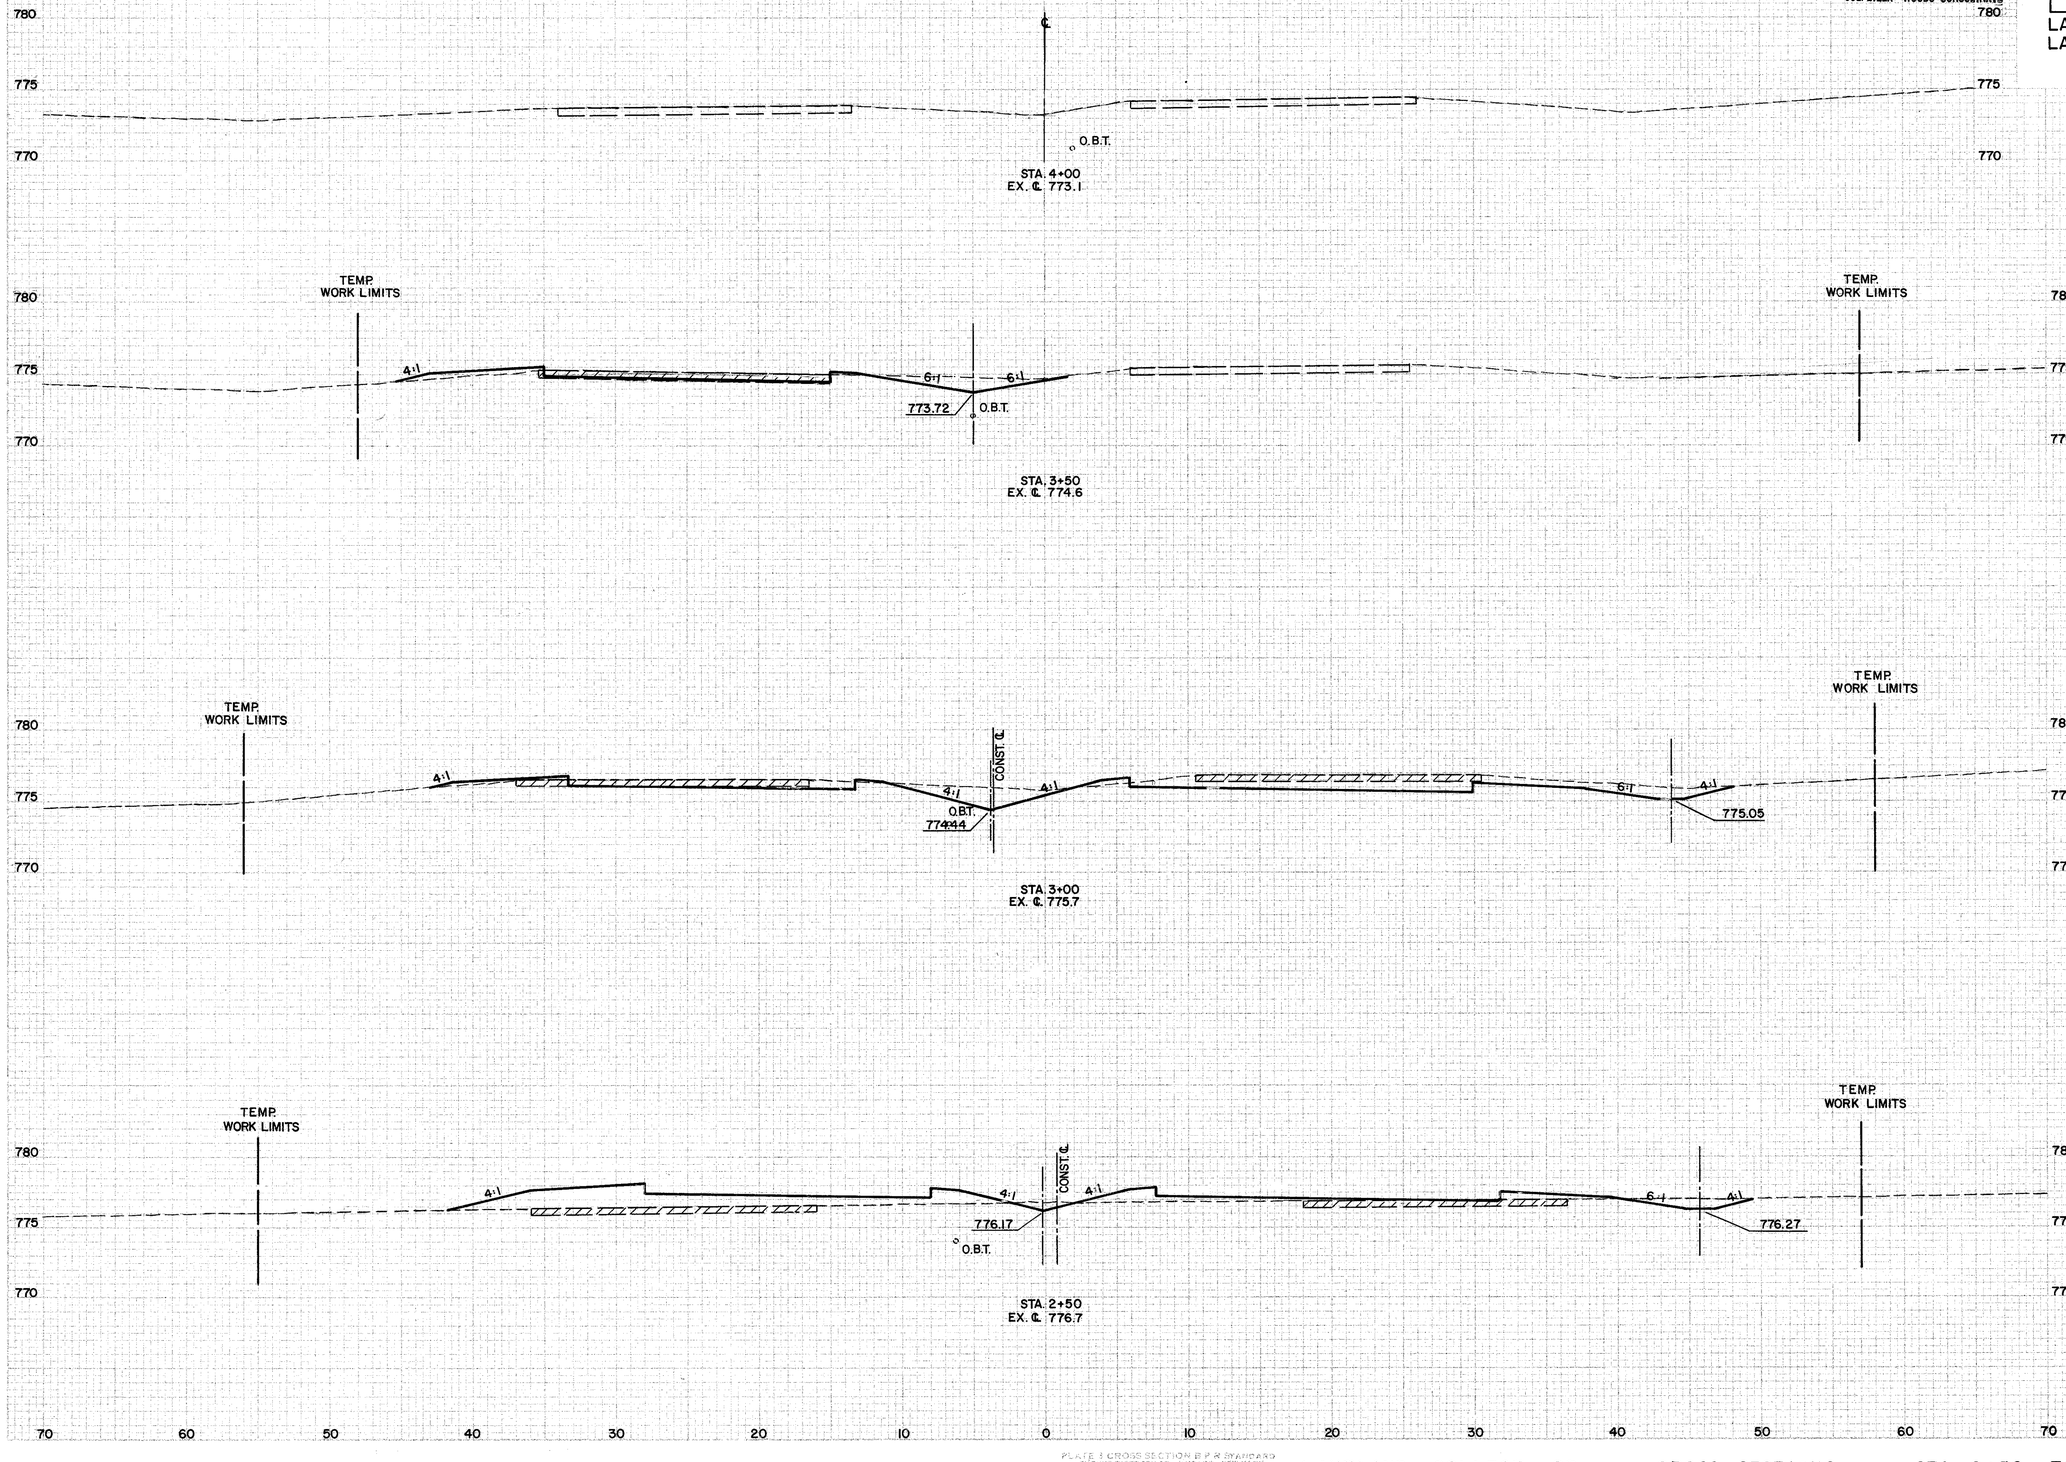

END AREA		VOLUME	
CUT	FILL	CUT	FILL
0.0	0.0		
		4.6	3.0
5.0	3.3		
		35.9	6.1
33.8	3.3		
		36.2	44.7
5.3	44.9		
		29.8	70.5

STATE ROUTE 306

PLATE 3 CROSS SECTION B P R STANDARD
CUSHING PHOTOGEN CO., CHICAGO, NEW YORK

LAKELAND COLLEGE DR. CROSS SECTIONS STA. 2+50 TO STA. 4+00