FED RD DIVISION	STATE	PROJECT	
5	OHIO		

60 / 73

LAKE COUNTY
LAK-306-4.74

QUANTITY CALCULATIONS
BY: JZ DATE: 2/25/81
CHK: DA DATE: 3/11/81
COLPETZER - WOODS CONSULTANTS

NOTE: ALL RAISED PAVEMENT MARKERS SHOWN ON THIS SHEET ARE AT 20' SPACING.

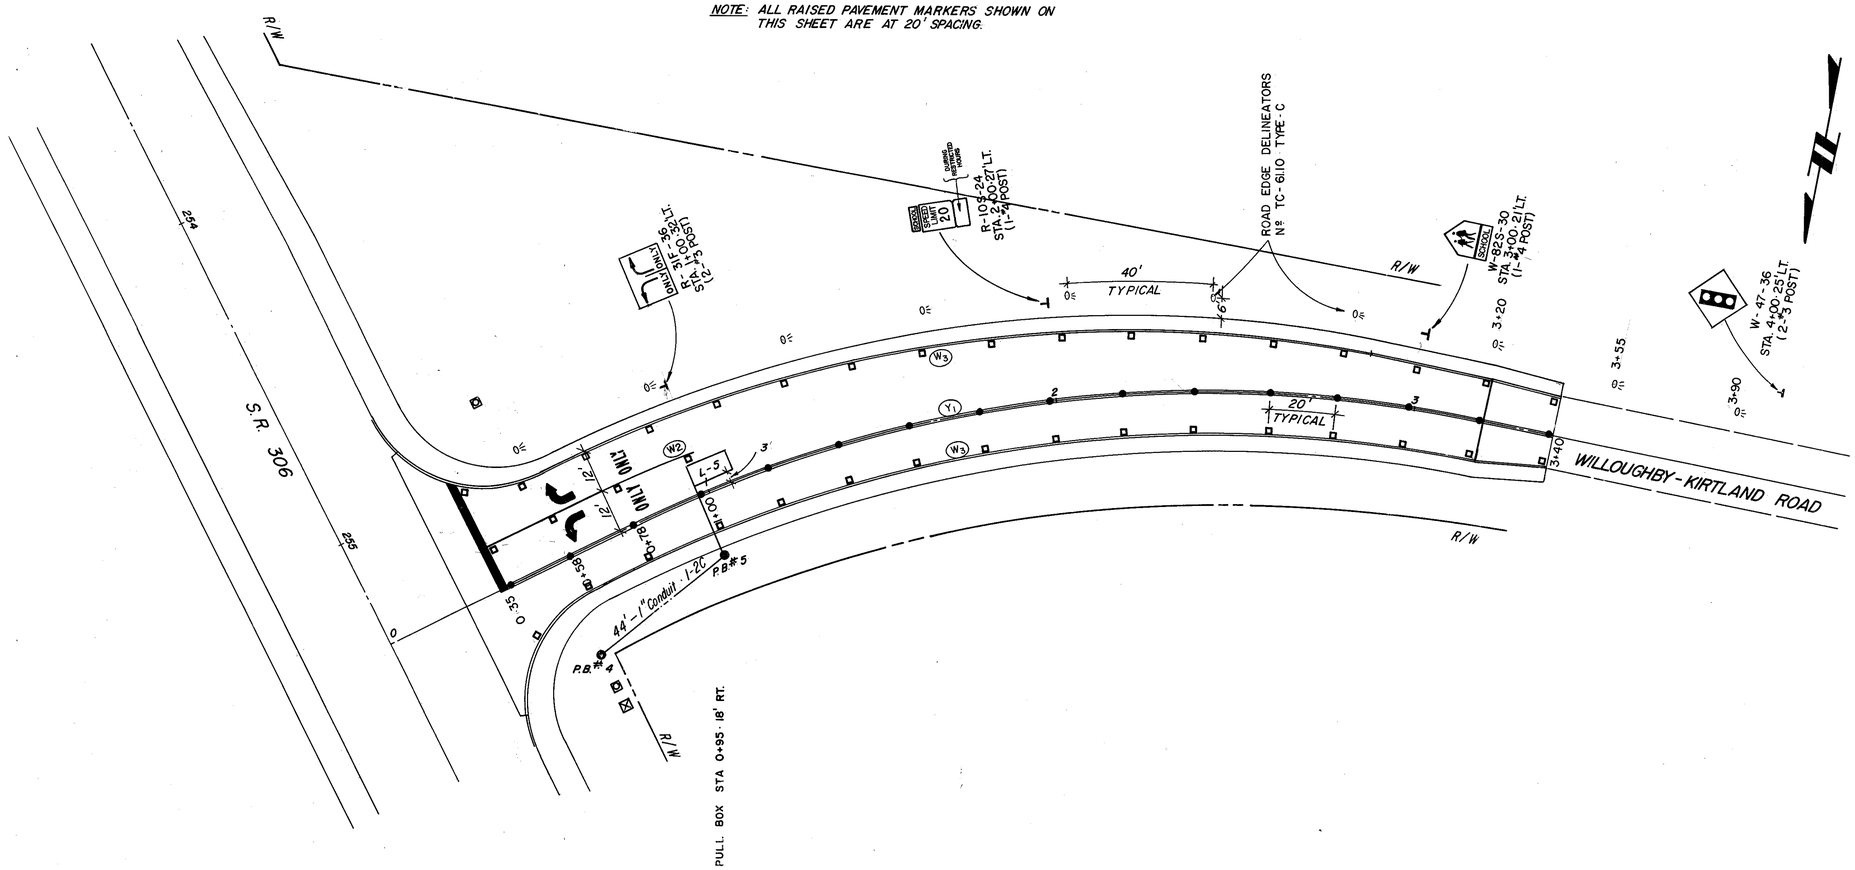

PAVEMENT MARKING LEGEND

- W_1 4" WHITE LANE LINE (10' LONG W/30' GAPS)
- W_2 8" WHITE CHANNELIZING LINE
- 24" STOP LINE
- Y_1 4" DOUBLE YELLOW CENTERLINE (4" APART)
- W_3 4" WHITE EDGE LINE
- LANE ARROWS
- 2 WAY RAISED MARKER · YELLOW/YELLOW
- 1 WAY RAISED MARKER · WHITE

COLPETZER · WOODS CONSULTANTS INC.
MENTOR, OHIO

STATE OF OHIO
DEPARTMENT OF TRANSPORTATION

DESIGNED	DRAWN	TRACED	CHECKED	REVIEW DATE	REVISED

STATE ROUTE 306

WILLOUGHBY · KIRTLAND · ROAD · TRAFFIC · CONTROL · STA. 0+00 TO END