LAKE COUNTY
LAK 306 - 5.56

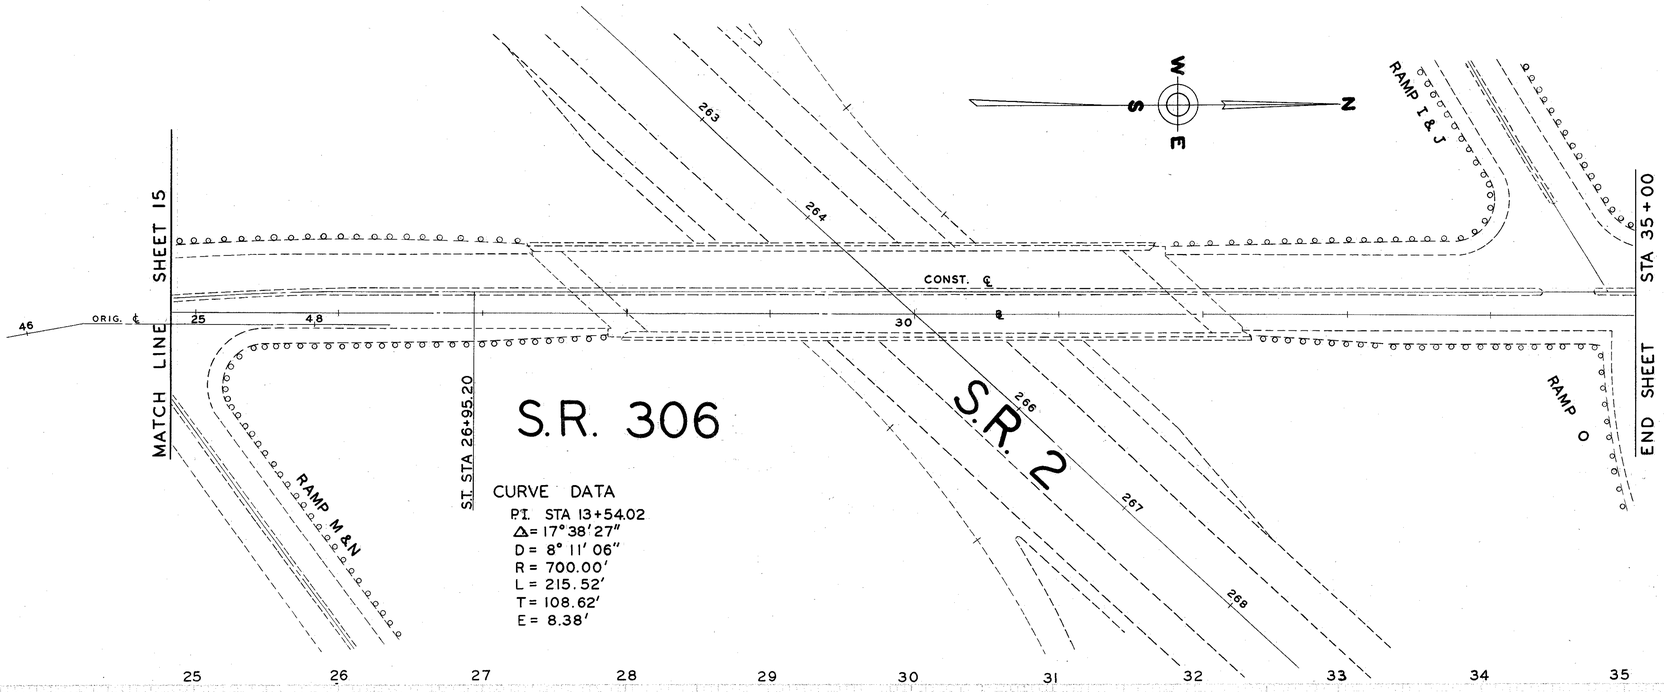

CURVE DATA
P.I. STA 13+54.02
Δ= 17°38'27"
D= 8° 11' 06"
R = 700.00'
L = 215.52'
T = 108.62'
E = 8.38'

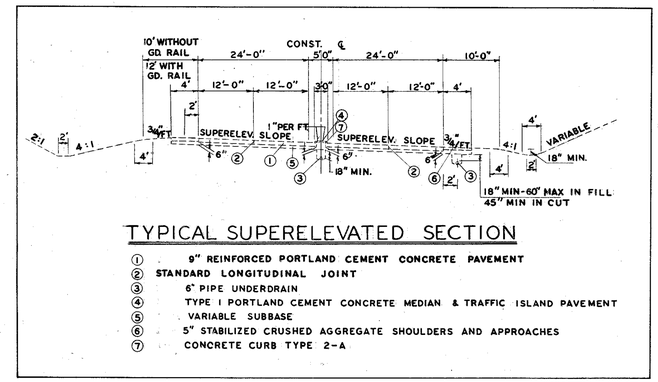

TYPICAL SUPERELEVATED SECTION

1. 9" REINFORCED PORTLAND CEMENT CONCRETE PAVEMENT
2. STANDARD LONGITUDINAL JOINT
3. 6" PIPE UNDERDRAIN
4. TYPE I PORTLAND CEMENT CONCRETE MEDIAN & TRAFFIC ISLAND PAVEMENT
5. VARIABLE SUBBASE
6. 5" STABILIZED CRUSHED AGGREGATE SHOULDERS AND APPROACHES
7. CONCRETE CURB TYPE 2-A

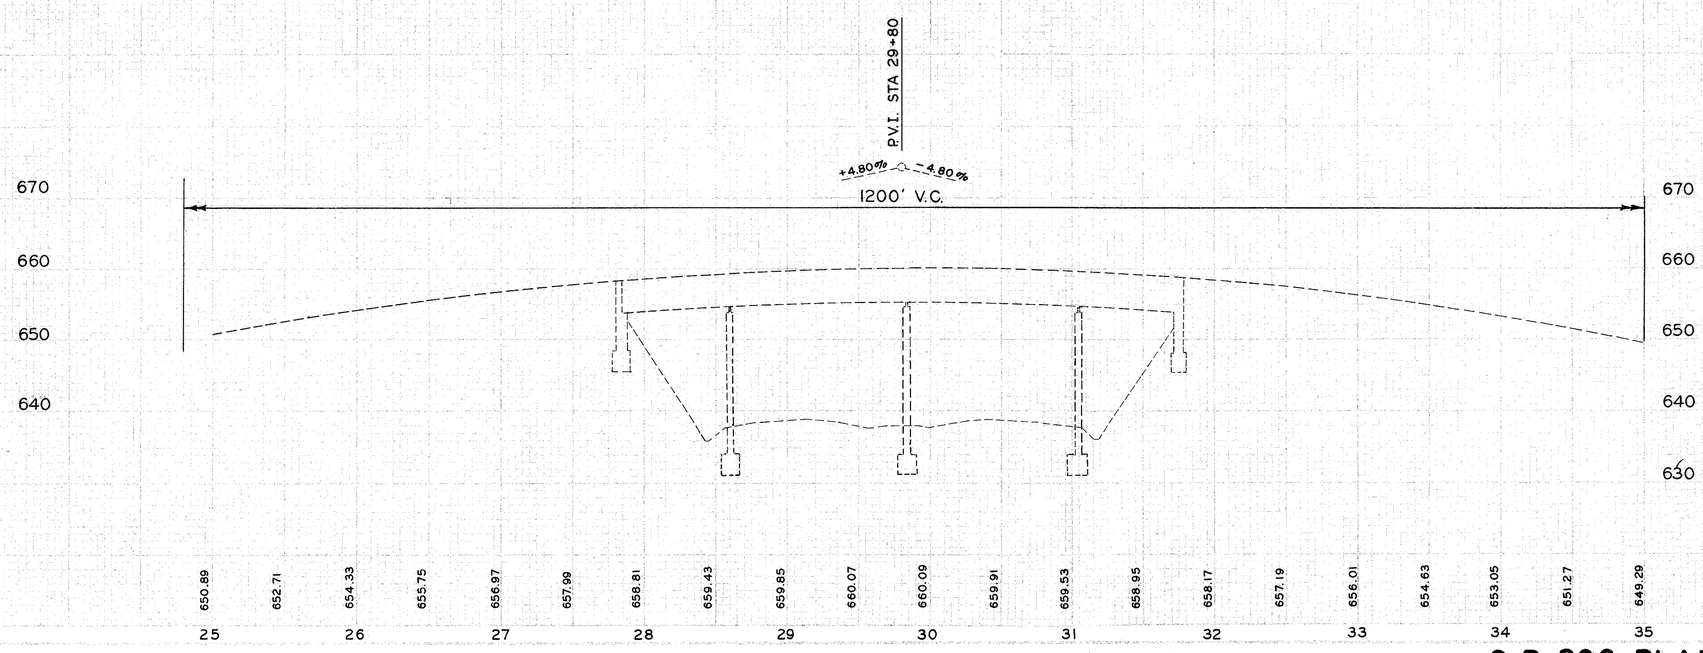

S.R. 306 PLAN & PROFILE STA. 24+83 TO STA. 35+00