FHWA REGION	STATE	PROJECT	
5	OHIO		

43-A
101

LAKE COUNTY
LAK-306-6.15

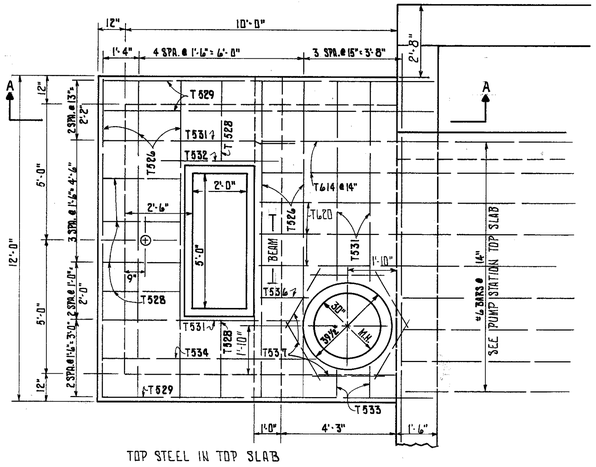

TOP STEEL IN TOP SLAB

SECTION A-A

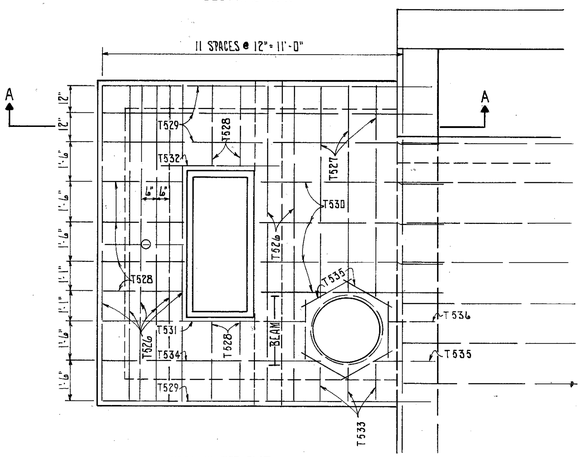

BOTTOM STEEL IN TOP SLAB

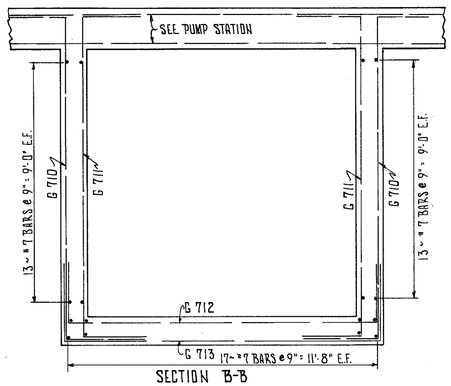

SECTION B-B

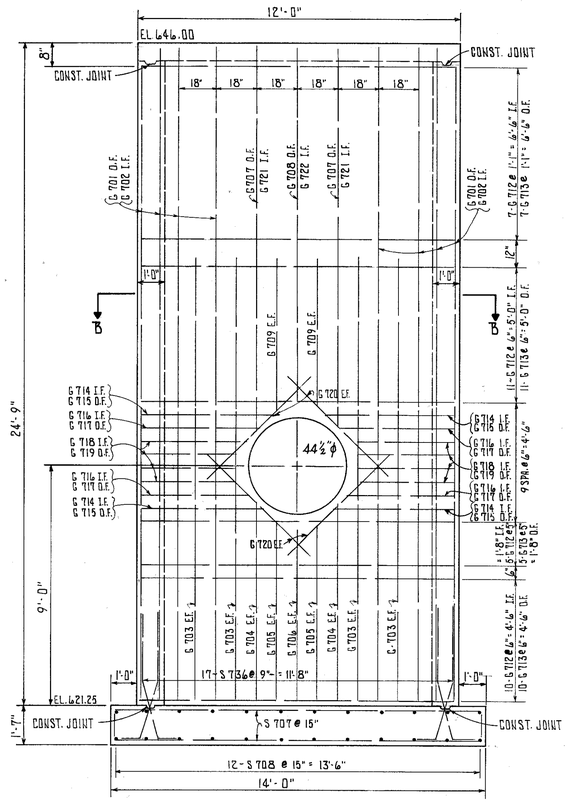

FRONT WALL
ELEVATION
SCALE 3/8" = 1'

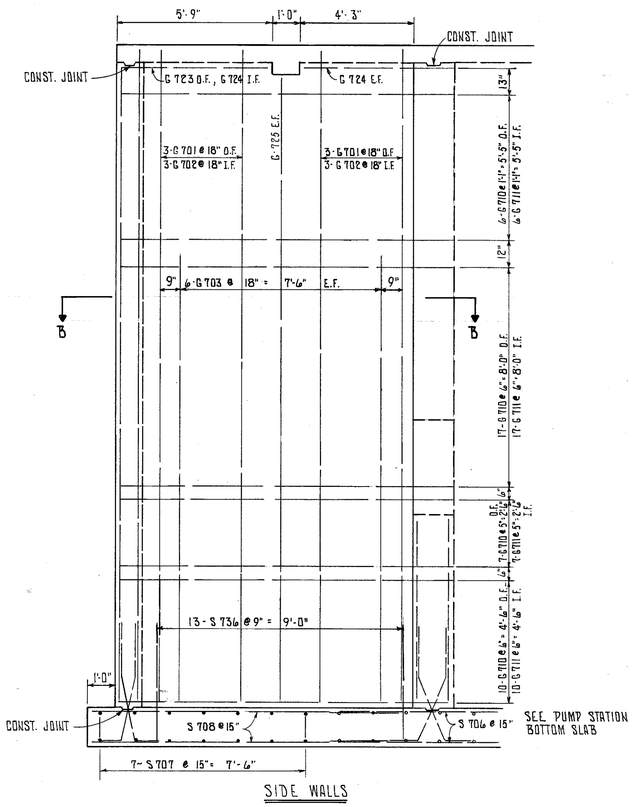

SIDE WALLS
ELEVATION

DATE	SYMBOL	DESCRIPTION	BY

REVISIONS

FRANKLIN CONSULTANTS INC.
CONSULTING ENGINEERS
COLUMBUS, OHIO

PUMP STATION

REINFORCING STEEL IN GRIT CHAMBER

DESIGNED	DRAWN	TRACED	CHECKED	APPROVED
PCB	RG	RG	WDG	

FILE NO.

SHEET OF

BRUNING 44-132 30910-1