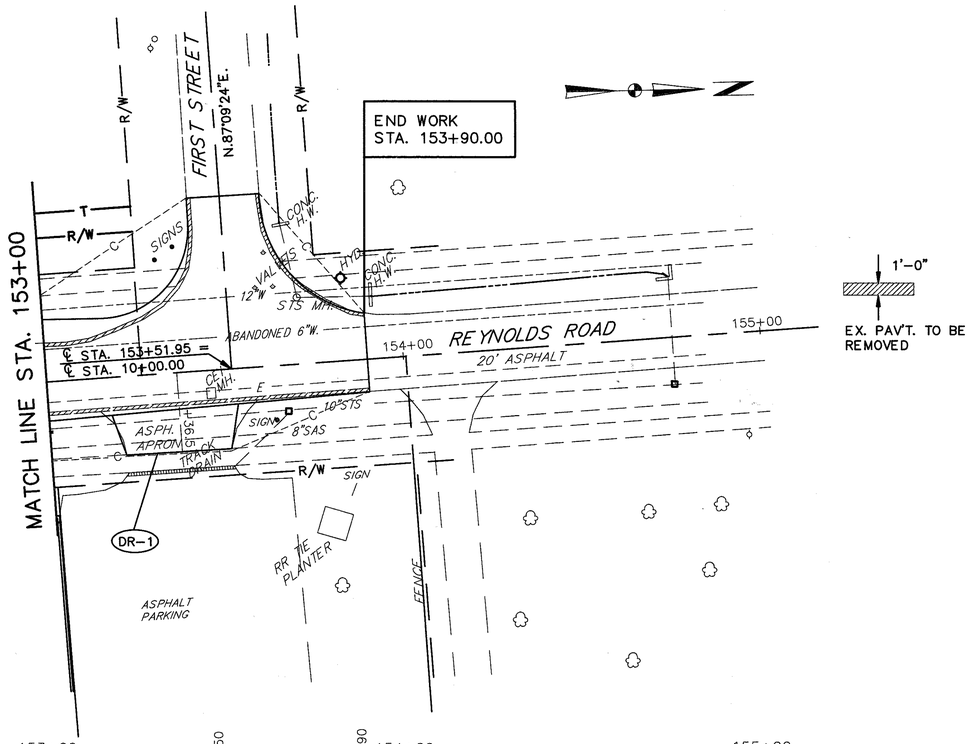

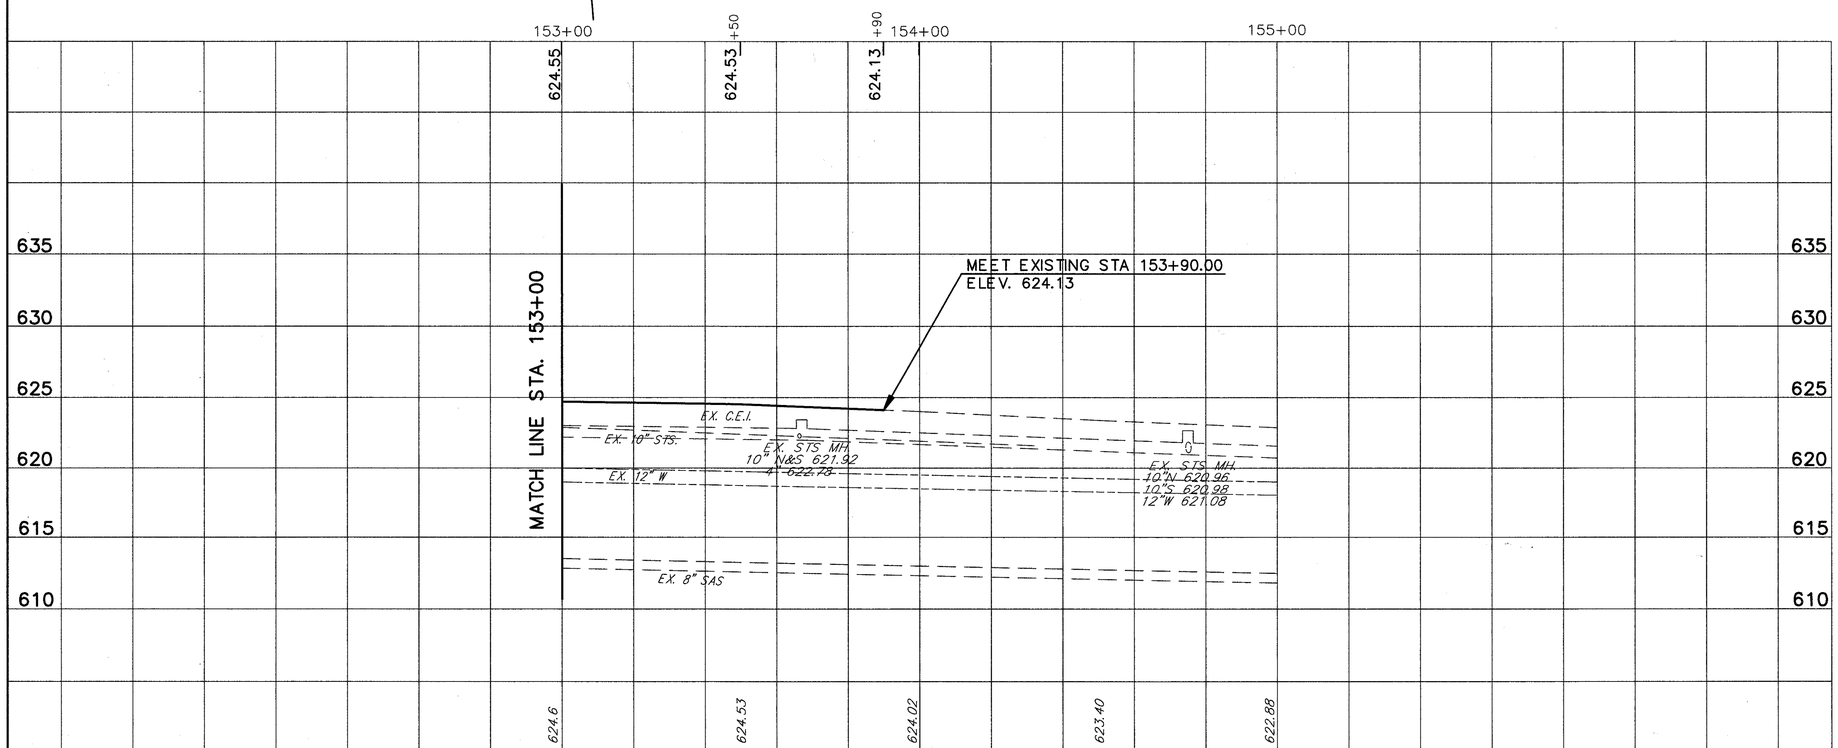

FOR TYPICAL SECTIONS SEE SHEET 4
FOR CROSS SECTIONS SEE SHEET 220-221
FOR SIGNING PLAN SEE SHEET 363-365
FOR PAVEMENT MARKING DETAILS SEE SHEET 352-353
FOR UNDERDRAIN QUANTITIES SEE SHEET 52-55
FOR DRIVEWAY DETAILS SEE SHEET 333-334

FOR INTERSECTION DETAILS SEE SHEET 316

PLAN & PROFILE STA. 153+00 TO 155+00