CALC. BY S.J.G. DATE 12/88	LAKE COUNTY	OHIO	364
CHKD. BY M.P.C. DATE 12/88	LAK – 306 – 7.12	FHWA REGION 5	452

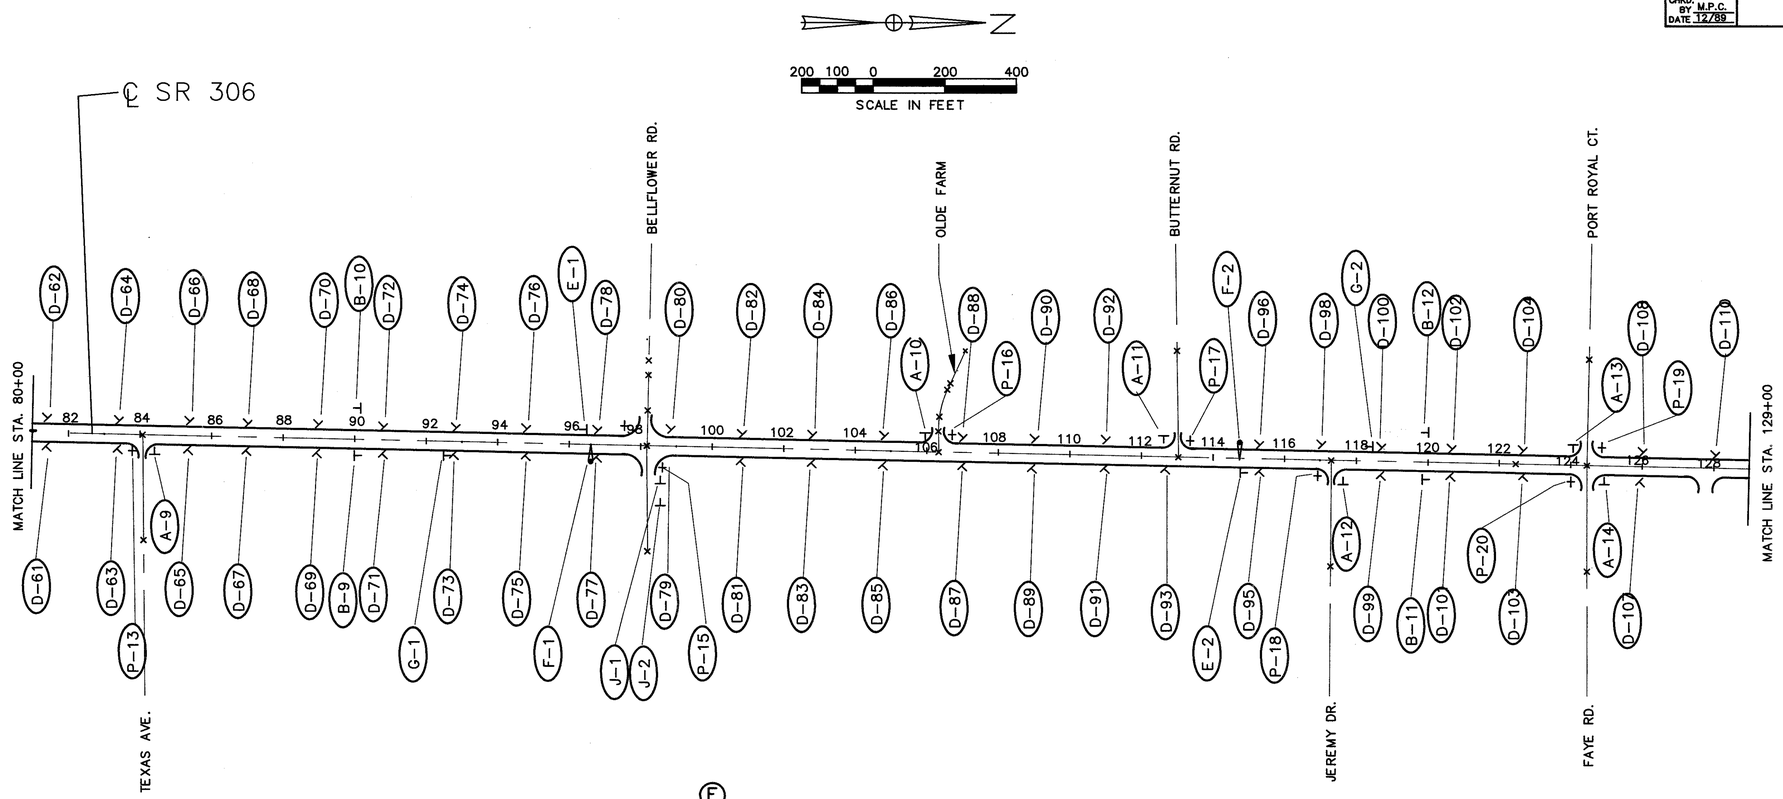

A
STOP
R-1-30
W/1-NO.3 POST
TYPE G

B
SPEED LIMIT 35
R-10-24
W/1-NO.3 POST

C
RIGHT LANE MUST TURN RIGHT
R-32R-30
W/1-NO.3 POST

D
NO PARKING ANY TIME
R-55-12
W/1-NO.2 POST

E
END SCHOOL ZONE
R-21-24
W/1-NO.3 POST

F
SCHOOL
SPEED LIMIT
20
R-12-24
W/ TC 16.20
DESIGN NO.2 SUPPORT
ARM LENGTH 31'

G
SCHOOL
W-82S-30
W/1-NO.3 POST

H
END
ONLY
R-50-30
RP-51-30
TYPE G

I
BEGIN
ONLY
R-50-30
RP-49-30
TYPE G

COMBINED ON TC-16.20,NO.3 SIGN SUPPORT

J
ONLY
R-31B-30
W/2-NO.3 POST

K
ONLY ONLY
R-31C-48
W/2-NO.3 POST

L
ONLY
R-31A-30
W/2-NO.3 POST

M
R-31W-30
W/2-NO.3 POST

N
EAST WEST
KEEP LEFT
2
EXIST. FOR REERECTION
M-52B
13'X5'X6"
EXIST. TC-12.30,NO.4 W/ 20'ARMS

P
STREET NAME
D-14-VARIES
W/ STREET NAME SIGN SUPPORT
8" MINIMUM HEIGHT

Q
ONLY ONLY
R-31F-30
W/1-NO.3 POST

R
JCT
2
M-17-24
M-2-24-2
W\1-NO.3 POST

S
SOUTH
306
M-38-24
M-2-24-3
W/1-NO.3 POST

T
END
306
M-14-24
M-2-24-3
W/1-NO.3 POST

U
NORTH
306
M-37-24
M-2-24-3
W/1-NO.3 POST

V
SOUTH
306
M-38-24
M-2-24-3
M-24-21
W/1-NO.3 POST

W
283
M-2-24-3
M-25-21
W/1-NO.3 POST

FOR SIGN SUB SUMMARY SEE SHEET 357-362
FOR EXISTING SIGN LOCATIONS AND REMOVAL QUANTITIES SEE SHEET 354-356

NOTE: NO PARKING SIGNS (R-55) SHALL BE SET AT AN ANGLE OF 45 DEGREES WITH A LINE PARALLEL TO THE FLOW OF TRAFFIC.

FOR OVERHEAD SUPPORT ELEVATIONS SEE SHEET 366

LAK – 306 – 7.12

TRAFFIC CONTROL SIGNING DETAILS