CALC. BY DATE	LAK - 306 - 7.12	OHIO
CHKD. BY DATE		FHWA REGION 5

445 / 452

76 / 83

REV.	DATE
COMPLETION DATE:	

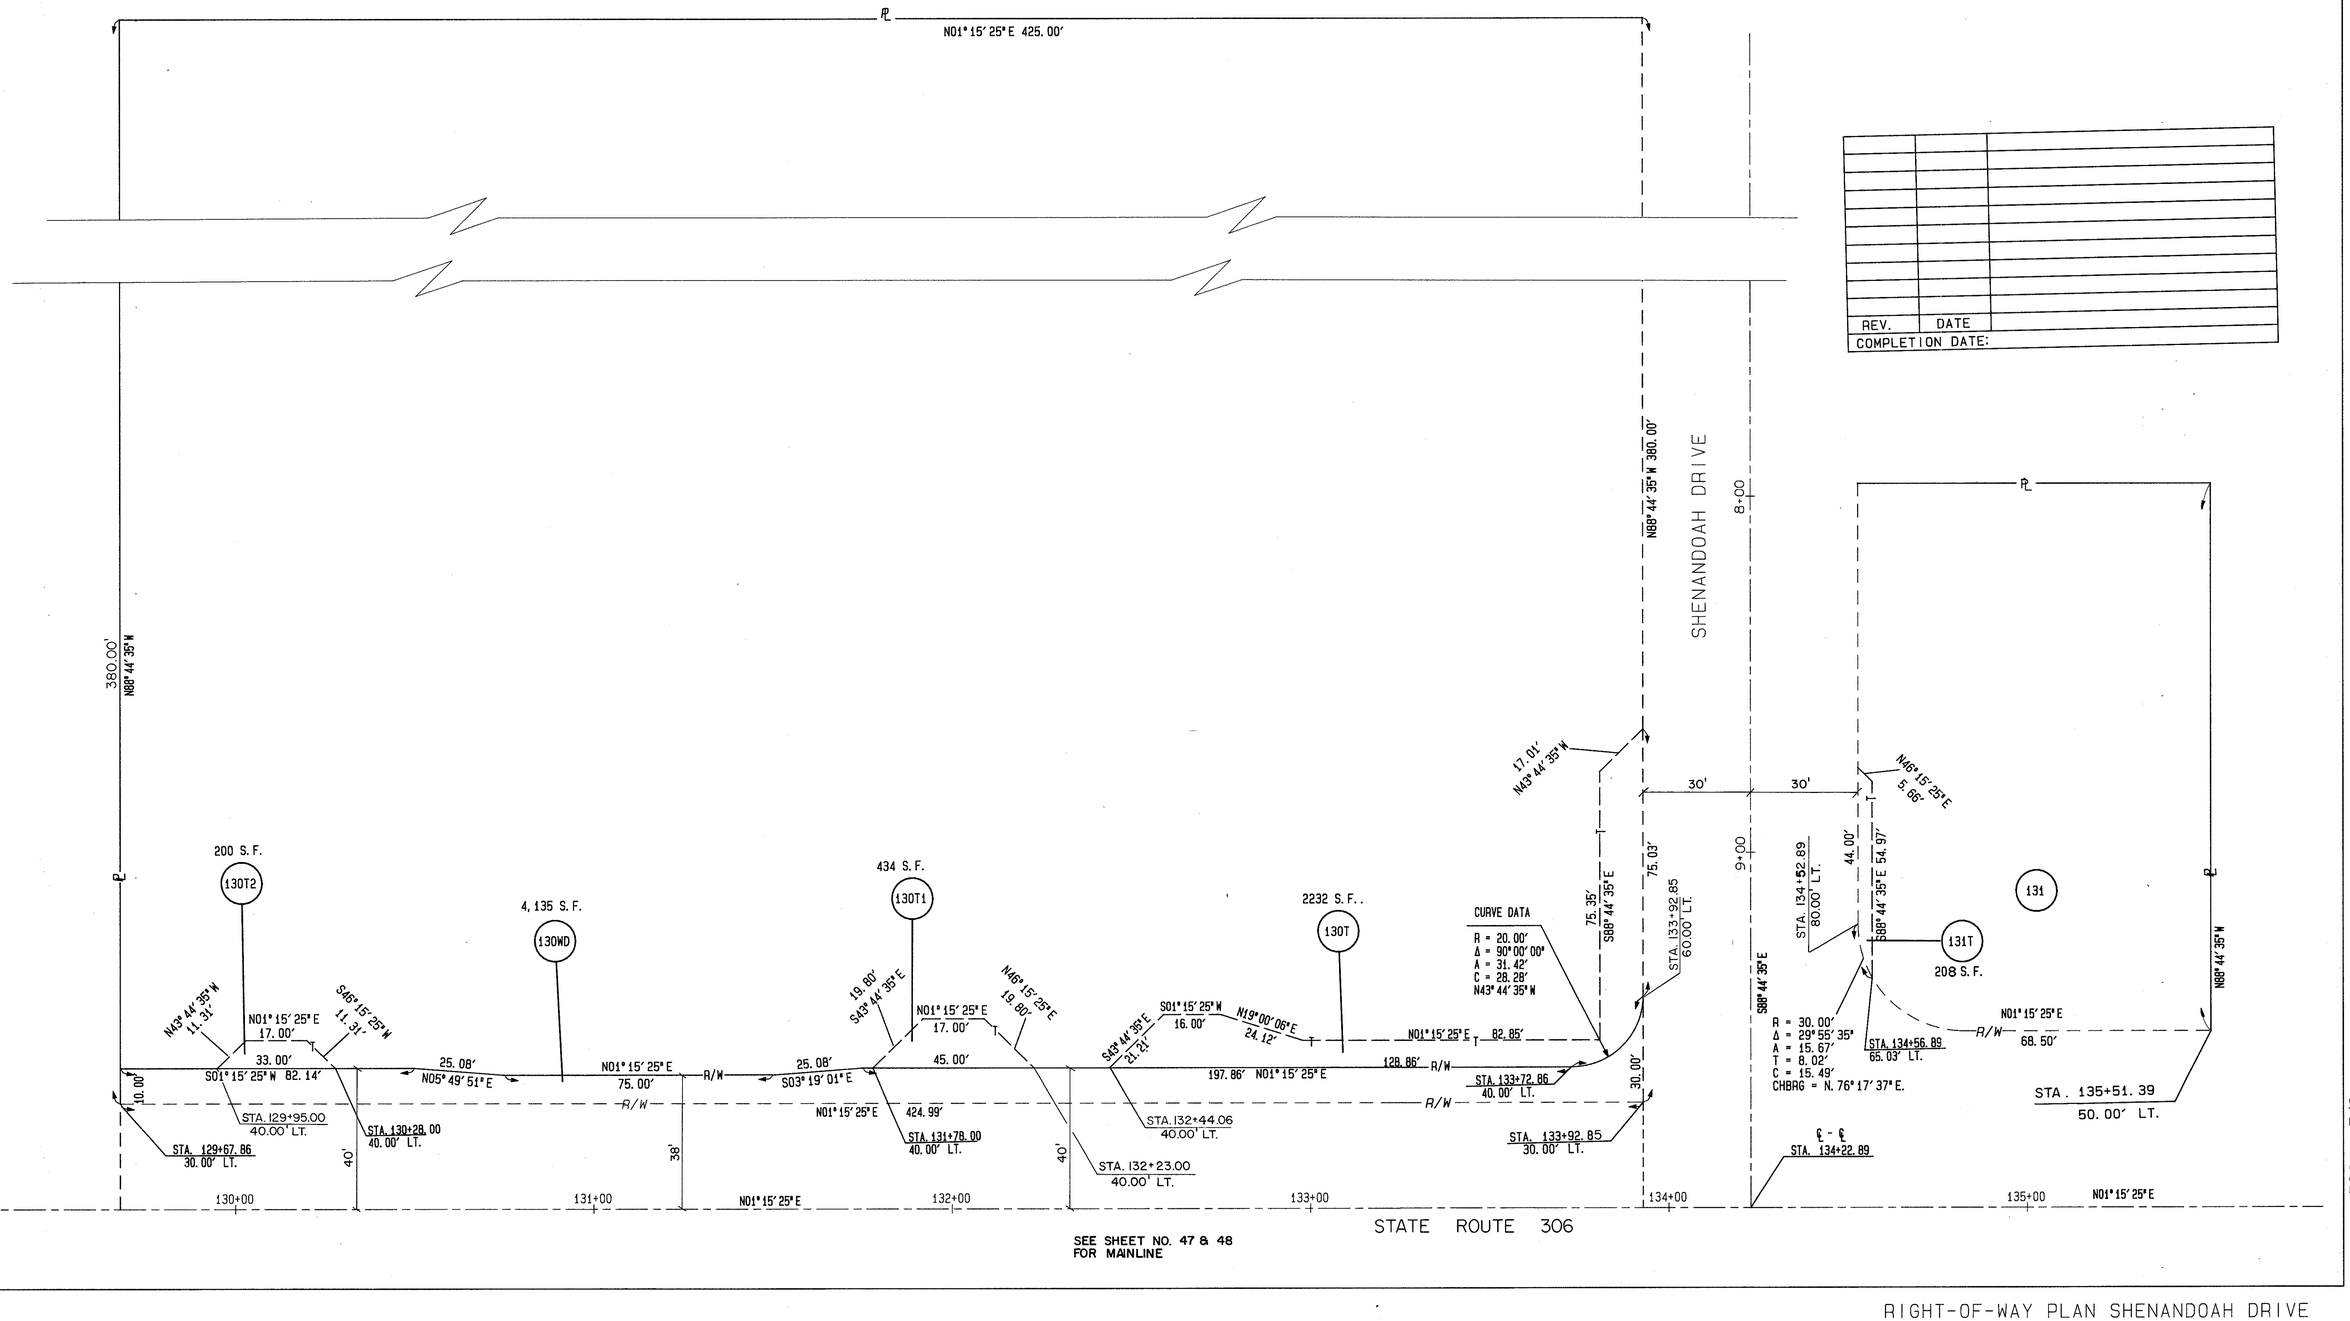

SEE SHEET NO. 47 & 48
FOR MAINLINE

5-2-90

LAK - 306 - 7.12

RIGHT-OF-WAY PLAN SHENANDOAH DRIVE